PLANNING & DEVELOPMENT DEPARTMENT

STATEMENT OF FINANCIAL INTEREST

Case Number: **VAR-27929** APN: 139-35-312-021 & 022

Name of Property Owner: APOSTOLIC ASSEMBLY OF THE ~~FAITH~~ IN CHRIST JESUS

Name of Applicant: ALBERTO SARABIA

Name of Representative: EFRAIN SOTO

To the best of your knowledge, does the Mayor or any member of the City Council or Planning Commission have any financial interest in this or any other property with the property owner, applicant, the property owner or applicant's general or limited partners, or an officer of their corporation or limited liability company?

☐ Yes ☑ No

If yes, please indicate the member of the City Council or Planning Commission who is involved and list the name(s) of the person or persons with whom the City Official holds an interest. Also list the Assessor's Parcel Number if the property in which the interest is held is different from the case parcel.

City Official: _____

Partner(s): _____ _____

APN: _____

Signature of Property Owner: Edward Pacheco

Print Name: EDWARD PACHECO

Subscribed and sworn before me

This _____ day of _____, 20____

_____

Notary Public in and for said County and State

CALIFORNIA JURAT WITH AFFIANT STATEMENT

☒ See Attached Document (Notary to cross out lines 1–6 below)
☐ See Statement Below (Lines 1–5 to be completed only by document signer[s], *not* Notary)

1
2
3
4
5
6

Signature of Document Signer No. 1

Signature of Document Signer No. 2 (if any)

State of California

County of San Bernardino

Subscribed and sworn to (or affirmed) before me on this

3 (Date) day of April (Month), 2008 (Year), by

(1) Edward Pacheco,
Name of Signer

proved to me on the basis of satisfactory evidence to be the person who appeared before me (.) (,)

(and

(2) _____,
Name of Signer

proved to me on the basis of satisfactory evidence to be the person who appeared before me.)

Signature Rena D. Gonzalez
Signature of Notary Public

RENA D. GONZALEZ
Commission # 1644630
Notary Public - California
San Bernardino County
My Comm. Expires Feb 11, 2010

Place Notary Seal Above

OPTIONAL

Though the information below is not required by law, it may prove valuable to persons relying on the document and could prevent fraudulent removal and reattachment of this form to another document.

Further Description of Any Attached Document

Title or Type of Document: Statement of Financial Interest

Document Date: 4.3.08 Number of Pages: 1

Signer(s) Other Than Named Above: _____

RIGHT THUMBPRINT OF SIGNER #1	RIGHT THUMBPRINT OF SIGNER #2
Top of thumb here	Top of thumb here

©2007 National Notary Association • 9350 De Soto Ave., P.O. Box 2402 • Chatsworth, CA 91313-2402 • www.NationalNotary.org Item #5910 Reorder: Call Toll-Free 1-800-876-6827

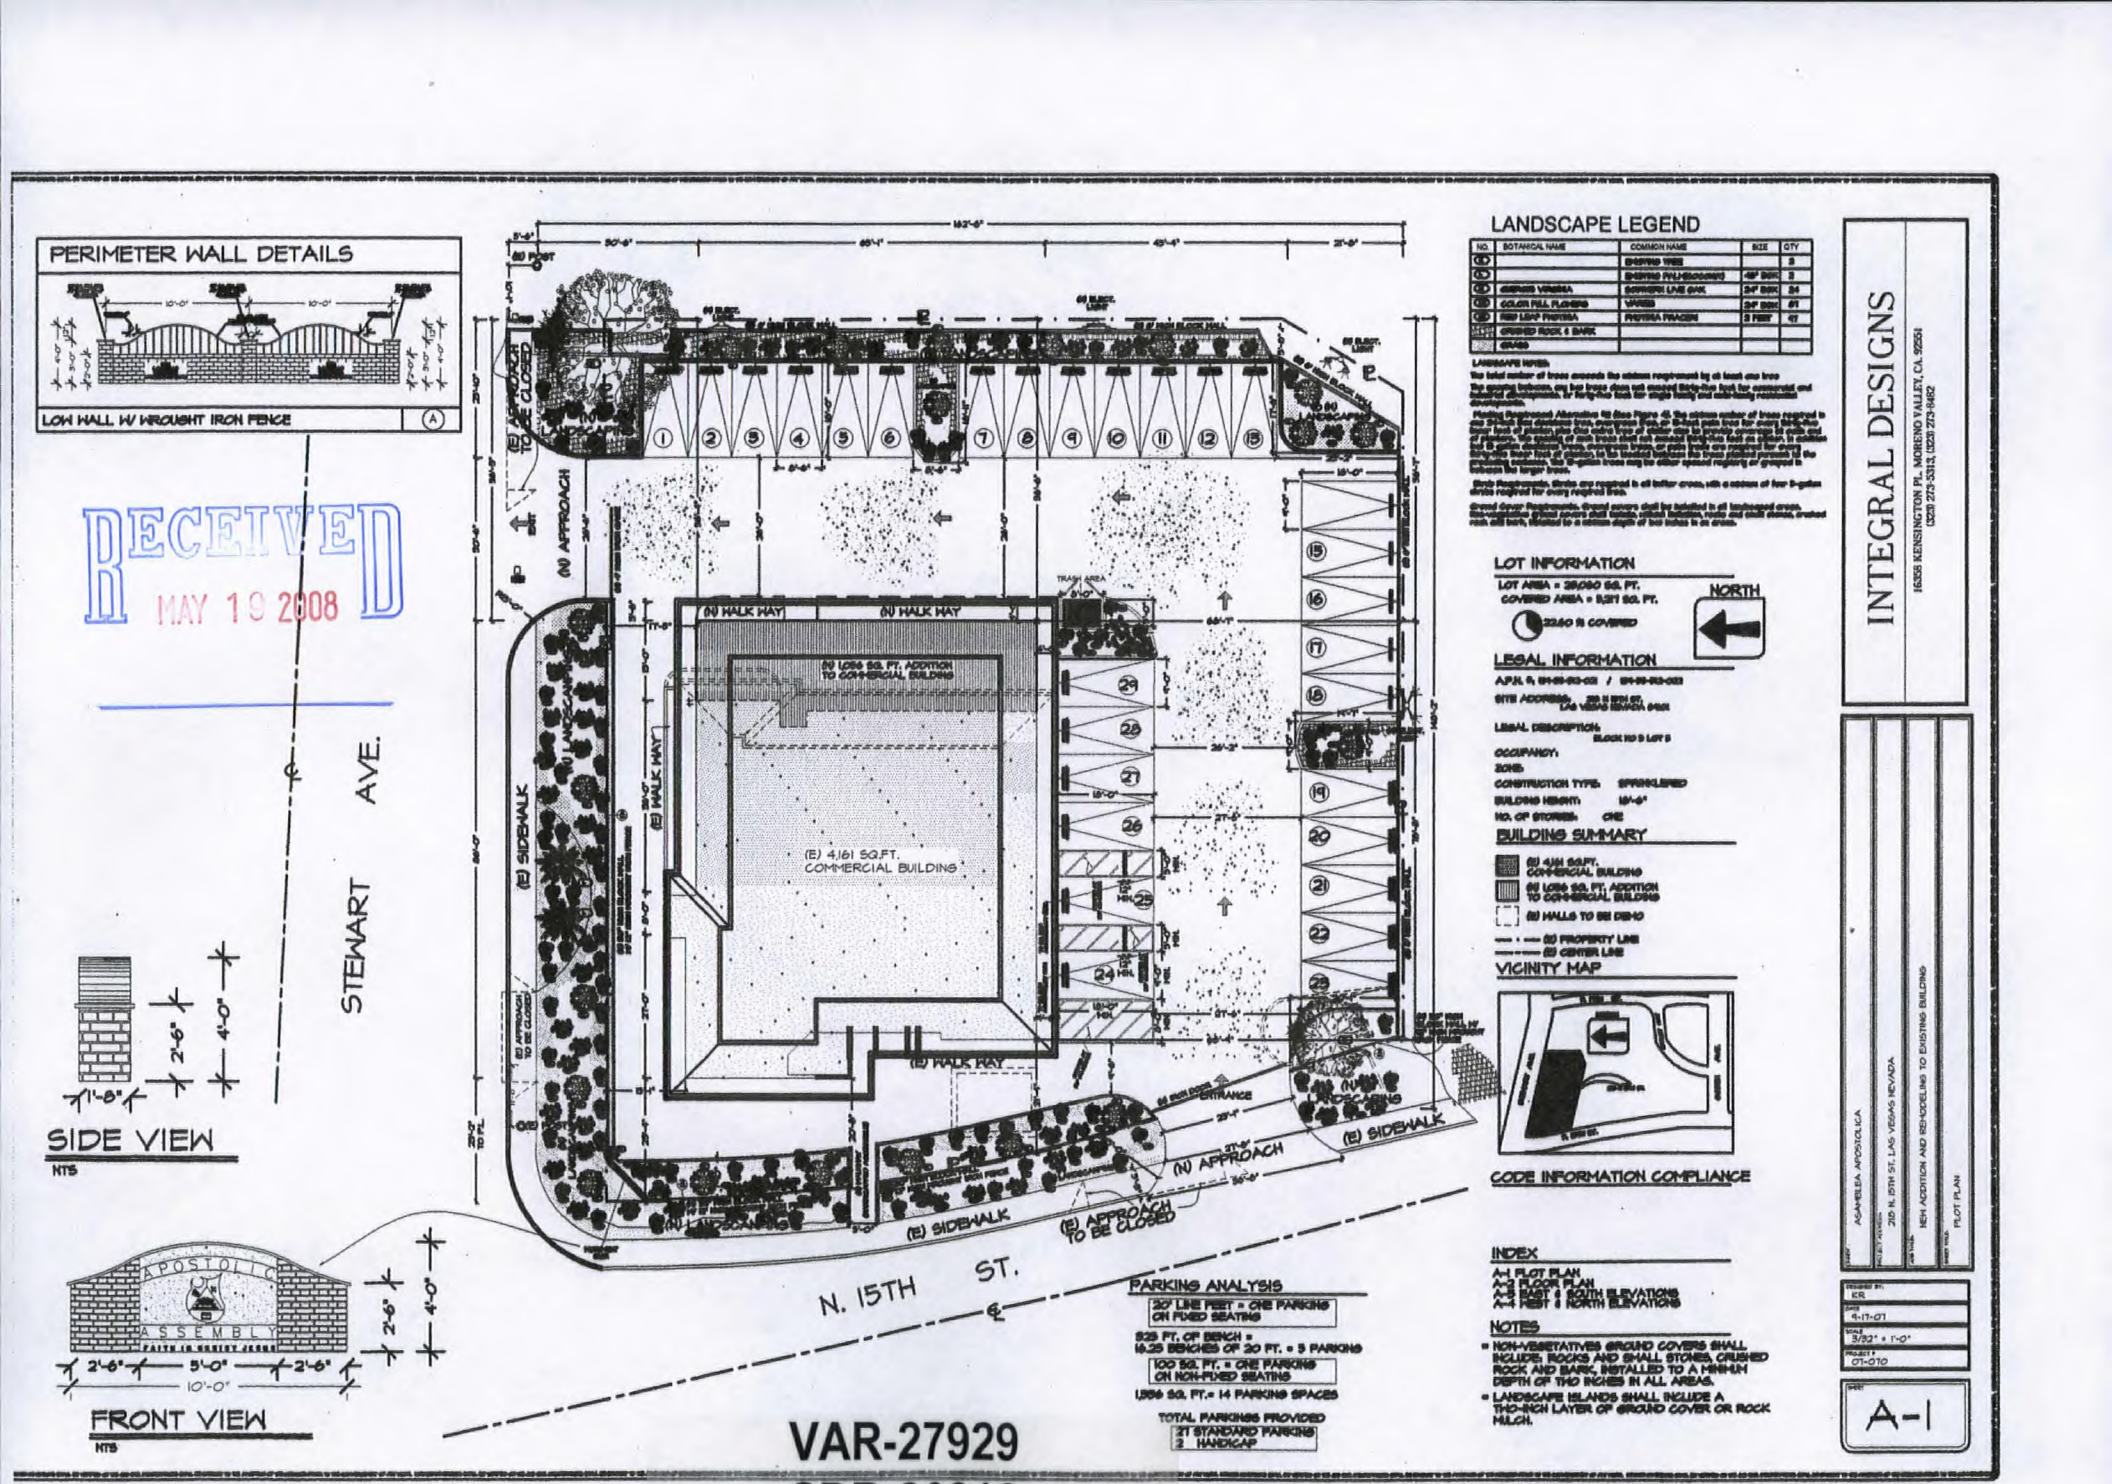

VAR-27929

SDR-26818

06/12/08 PC - REVISED

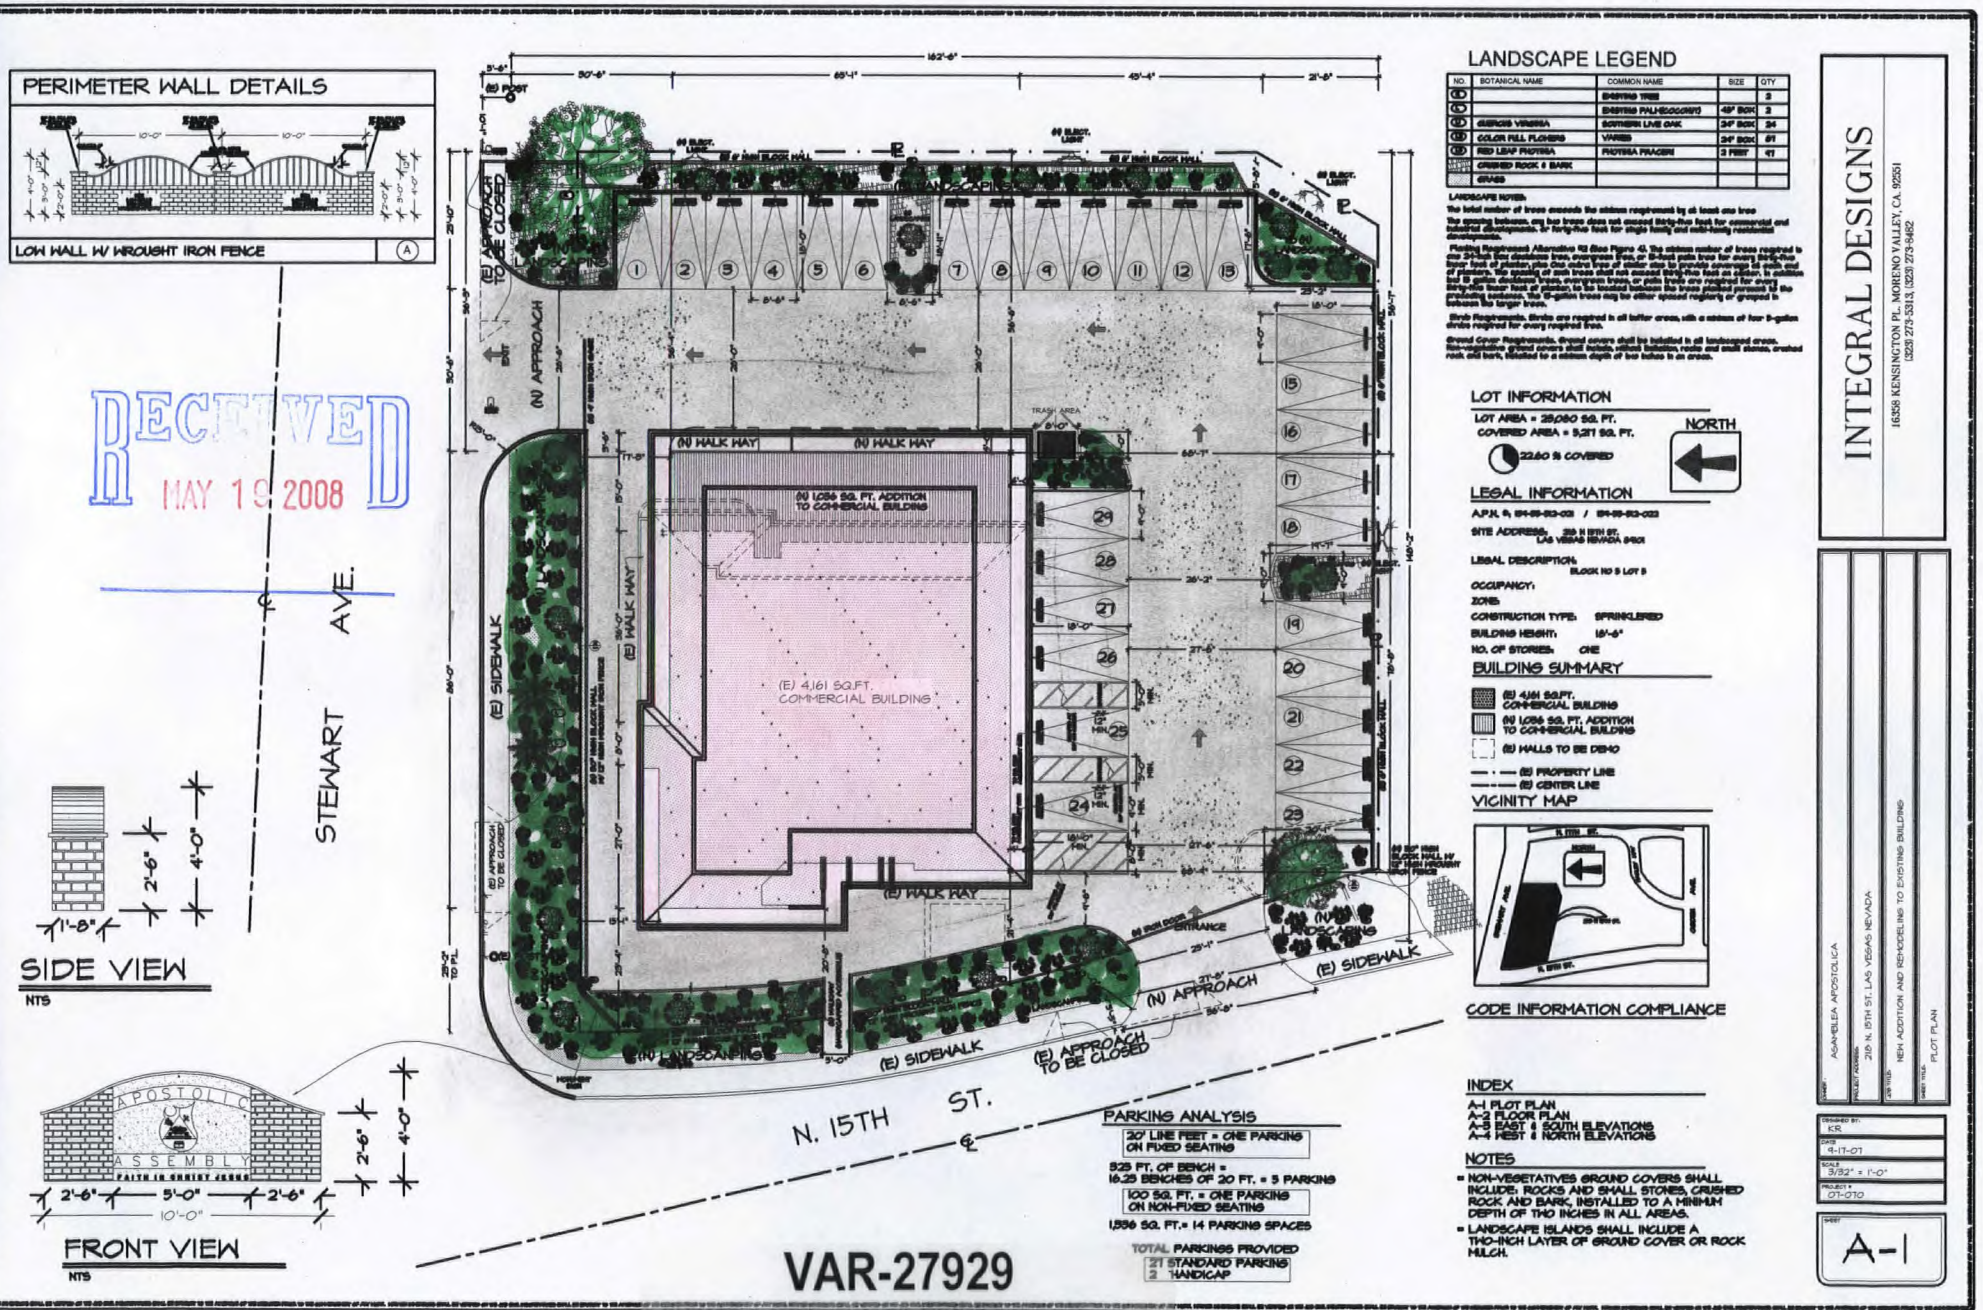

VAR-27929

SDR-26818

06/12/08 PC - REVISED

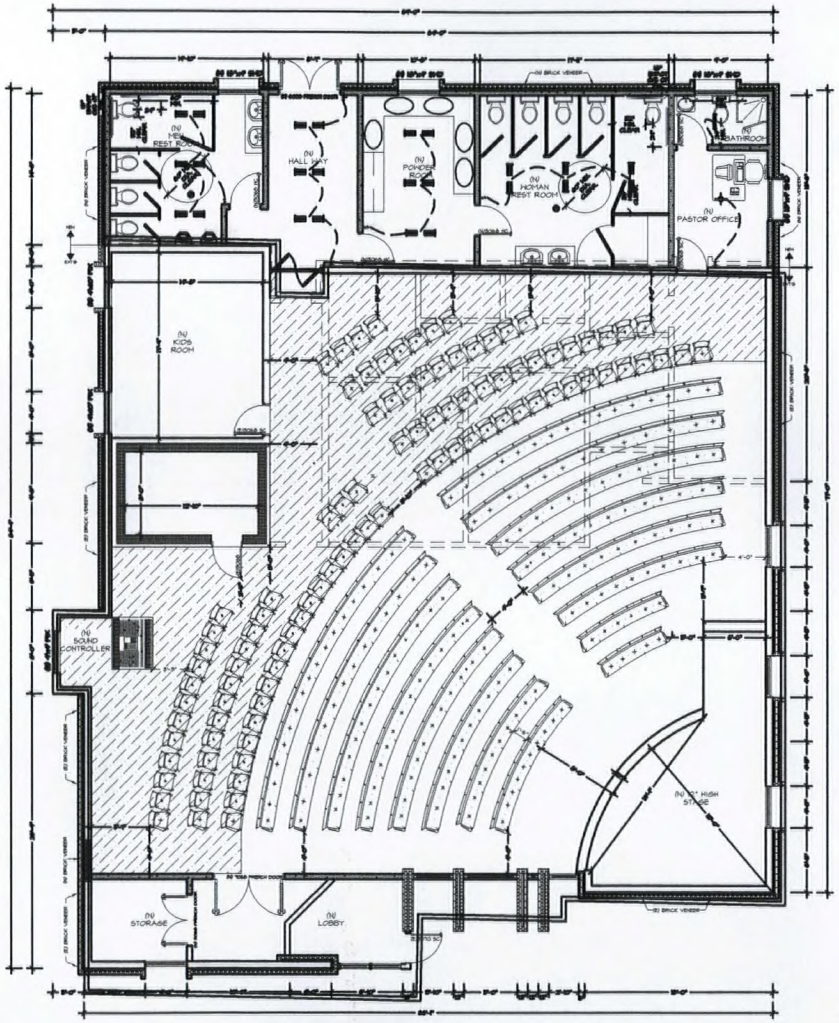

FLOOR PLAN

325 FT. OF BENCH =
16.25 BENCH'S OF 20 FT. = 5 PARKING
100 CHAIRS = 25 PARKING SPACES

INTEGRAL DESIGNS
16208 KENSINGTON PL. MORENO VALLEY, CA. 92551
(323) 273-3313, (323) 273-9482

OWNER: ASAMBLEA APOSTOLICA
PROJECT ADDRESS: 215 N. 10TH ST. LAS VEGAS NEVADA
JOB TITLE: NEW ADDITION AND REMODELING TO EXISTING BUILDING
SHEET TITLE: FLOOR PLAN

DESIGNED BY: KR
DATE: 4-17-07
SCALE: 3/16" = 1'-0"
PROJECT: 07-010
SHEET: A-2

RECEIVED
APR 28 2008

VAR-27929
06/12/08 PC

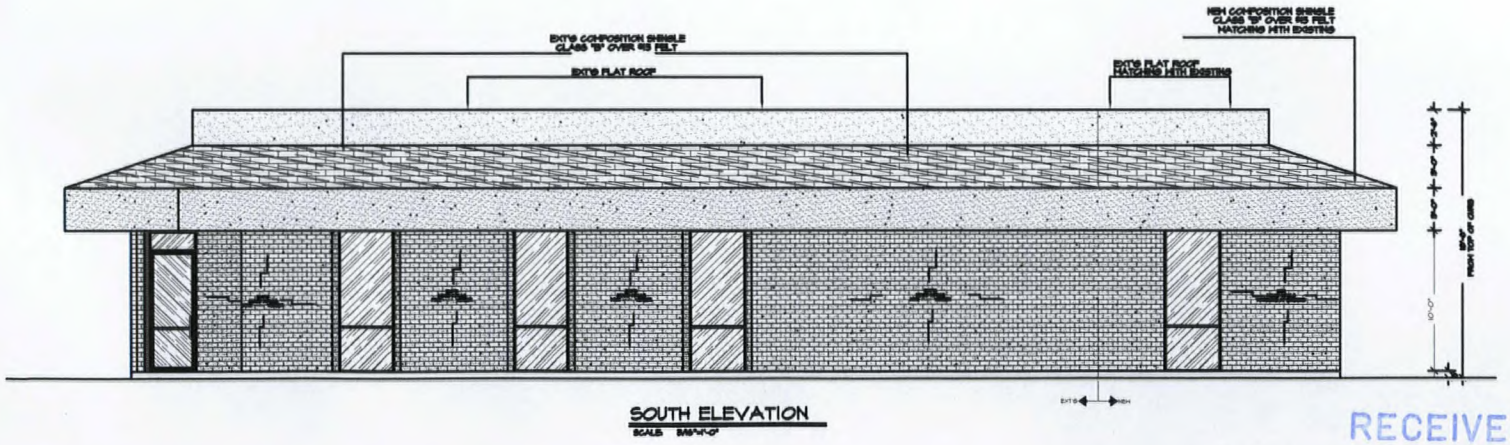

INTEGRAL DESIGNS
16358 KENSINGTON PL., MORENO VALLEY, CA. 92551
(323) 273-5311, (323) 273-9462

DRAWN BY: ASAHELEA APOSTOLICA
PROJECT ADDRESS: 215 N. 15TH ST., LAS VEGAS NEVADA
JOB TITLE: NEW ADDITION AND REMODELING TO EXISTING BUILDING
SHEET TITLE: SOUTH & EAST ELEVATIONS

DESIGNED BY: KR
DATE: 4-17-07
SCALE: 1/4" = 1'-0"
PROJECT #: 07-070
SHEET: A-3

RECEIVED
APR 28 2008

VAR-27929
06/12/08 PC

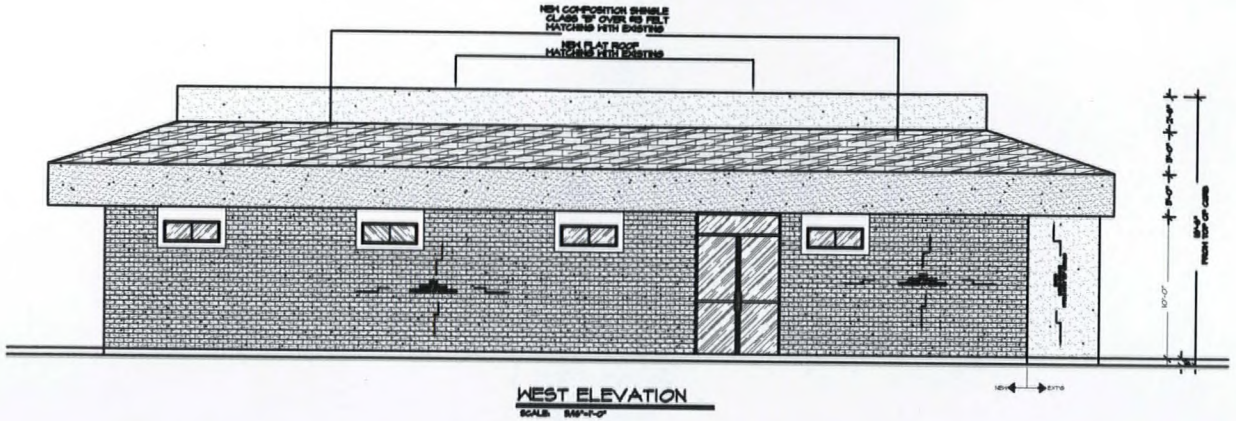

WEST ELEVATION

SCALE 1/4"=1'-0"

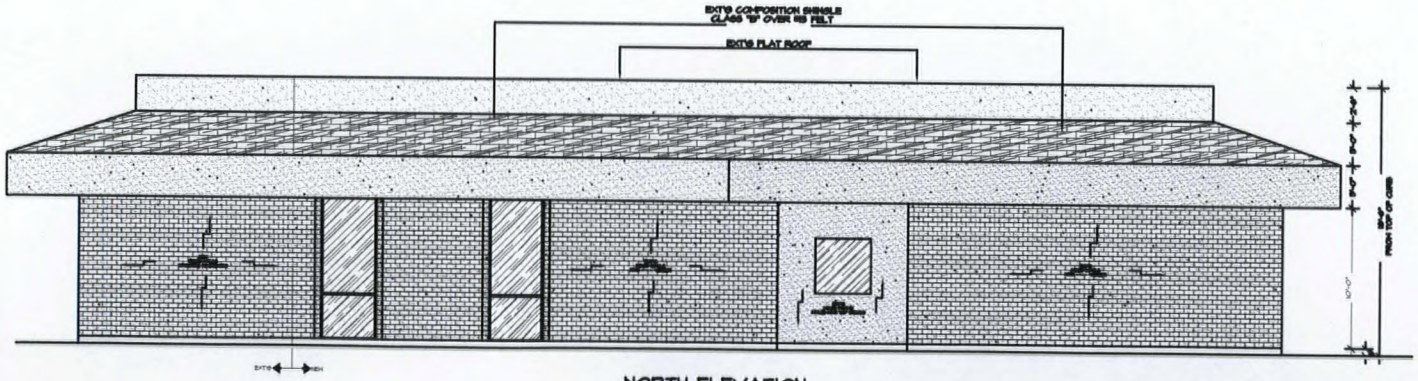

NORTH ELEVATION

SCALE 1/4"=1'-0"

RECEIVED

APR 2 8 2008

VAR-27929

06/12/08 PC

INTEGRAL DESIGNS

16338 KENSINGTON PL. MORENO VALLEY, CA. 92551
(323) 273-5313, (323) 273-6482

ASAMBLEA APOSTOLICA

210 N. 15TH ST. LAS VEGAS NEVADA

NEW ADDITION AND REMODELING TO EXISTING BUILDING

NORTH & WEST ELEVATIONS

DESIGNED BY: KR

DATE: 9-17-07

SCALE: 1/4" = 1'-0"

PROJECT: 07-010

SHEET: A-4

COLOR MATERIAL BOARD

1. Existing shingle roof in gray color
   New shingle roof to match with existing

2. Existing red brick veneer
   New brick veneer to match with exiting

3. Existing white parapet
   New white parated to match

RECEIVED
APR 28 2008

VAR-27929
06/12/08 PC

COLOR MATERIAL BOARD

1. Existing shingle roof in gray color
   New shingle roof to match with existing

2. Existing red brick veneer
   New brick veneer to match with exiting

3. Existing white parapet
   New white parated to match

RECEIVED
APR 2 8 2008

VAR-27929
06/12/08 PC