EXHIBIT "B"

F:\#Depot\Streets\#Depot\Street Rehab\PROJECTS\Hector Projects\Ed Fountain Park\Project\ED FOUNTAIN PARKING.dwg

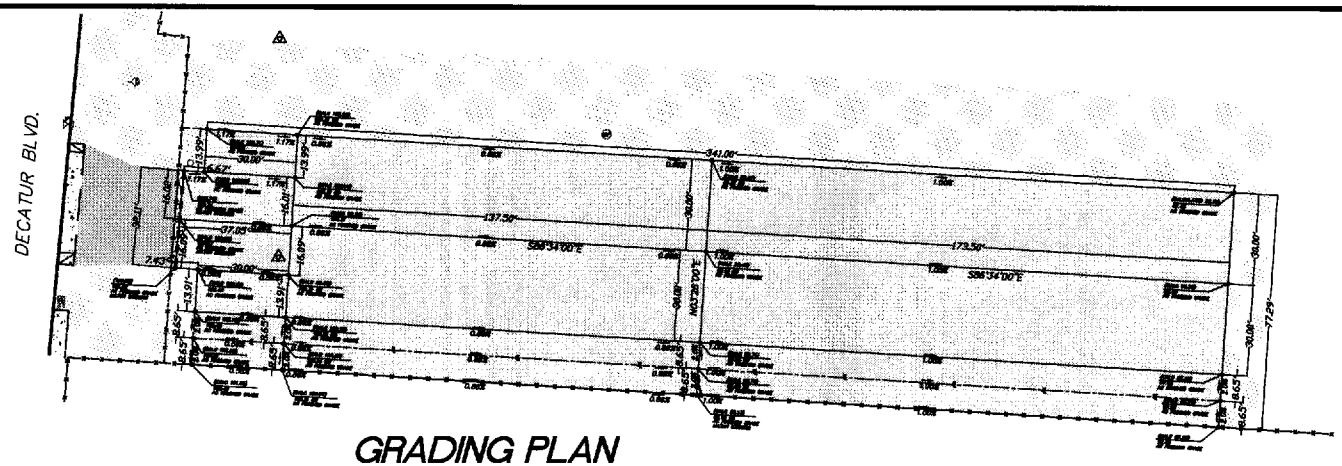

GRADING PLAN

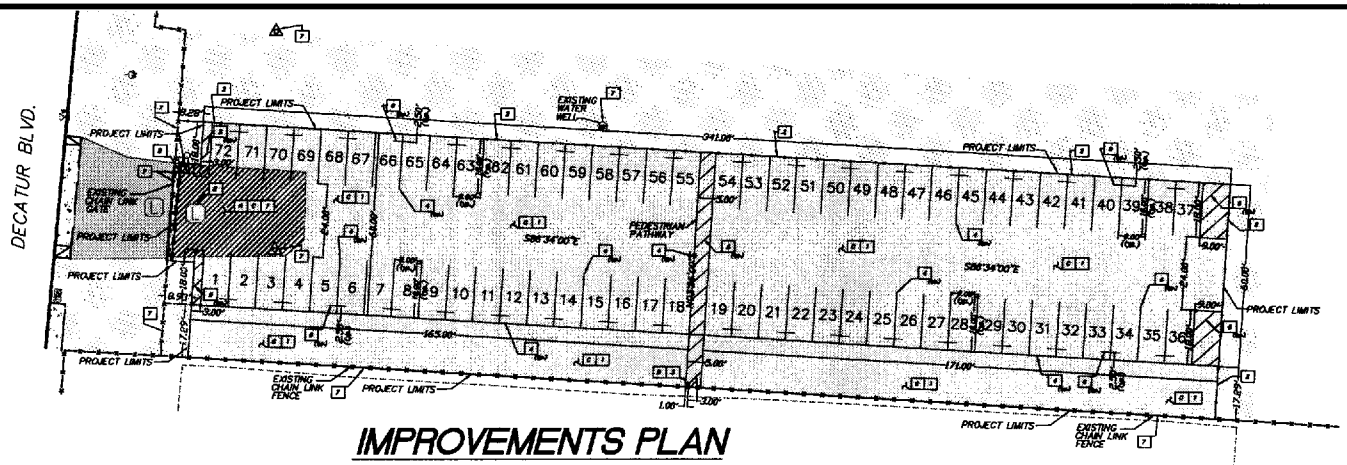

IMPROVEMENTS PLAN

LEGEND

- CONTROL POINT
- MATCH LINE
- EXISTING EDGE OF PAVEMENT
- FLOW LINE
- EXISTING SOIL
- EXISTING CONCRETE PAVEMENT
- EXISTING ASPHALT PAVEMENT.
- EXISTING ASPHALT PAVEMENT TO BE REMOVED.
- NEW 2" AC PAVEMENT OVER 3" TYPE 5 AGGREGATE BASE
- EXISTING DRIVEWAY
- EXISTING LOOP DETECTOR
- EXISTING WATER WELL
- EXISTING STREET LIGHT
- EXISTING BOLLARD
- EXISTING POWER OR TELEPHONE POLE
- EXISTING GUY WIRE
- EXISTING WATER VALVE
- EXISTING TRAFFIC SIGNAL BOX
- EXISTING CHAIN LINK FENCE
- NEW CHAIN LINK FENCE
- PARKING STRIPPING
- NEW 6" CONCRETE BUMPER BLOCK
- 0000.00 / XXXX.XX — (EXISTING GRADE) FINISHED GRADE
- (XXXX.XX) — EXISTING SLOPE
- XXXX.XX — PROPOSED SLOPE

KEY NOTES

DEMOLITION ITEMS:

1. REMOVE EXISTING ASPHALT PAVEMENT.
2. REMOVE EXISTING LOOP DETECTOR.
3. [illegible] GRADES AND SLOPES SHOWN ON PLANS.
4. [illegible] 3/4" MAX. CRUSH LAID PERMEABLE BASE.

KEY NOTES

CONSTRUCTION ITEMS:

1. [illegible] ANY NECESSARY FILL MATERIAL AND COMPACT TO 95%.
2. INSTALL 6' HIGH CHAIN LINK FENCE PER USD, DWG. # 3505.
3. INSTALL 6' HIGH, 3.0' WIDE CHAIN LINK PEDESTRIAN GATE PER USD, DWG. # 3513.
4. INSTALL 4" SOLID WHITE LINE (PAINT).
5. INSTALL 4" SOLID WHITE LINE (PAINT) AT 45° ANGLE 4' O.C.
6. INSTALL 6' CONCRETE BUMPER BLOCK WHERE SHOWN.

INFORMATIONAL ITEMS:

7. PROJECT IN PLACE.
8. MATCH LINE, NEW A.C. TO MATCH EXISTING.

UTILITY NOTE:

[illegible] UTILITIES NOT SHOWN OR UTILITIES IN THEIR PROPER LOCATION.

SAFETY ALERT — Call before you dig — 593-6111

GRAPHIC SCALE

(IN FEET)
1 inch = 40 ft.

NO.	DATE	DESCRIPTION	APPD

CITY OF EL PASO — DEPARTMENT OF FIELD OPERATIONS — STREETS AND SANITATION DIVISION

DEPUTY DIRECTOR OF FIELD OPERATIONS: JERRY WALKER, P.E.

DESIGN BY: HME
DRAWN BY: HME
CHECKED BY: GF

HORIZONTAL SCALE: 1:40
VERTICAL SCALE: N.T.S.
DATE: AUGUST 2009

TITLE: ED FOUNTAIN PARK PARKING LOT EXPANSION

SHEET: GRADING AND IMPROVEMENTS PLAN

Sheet 1 of 1