1 SOUTH ELEVATION
SCALE: 1/8" = 1'

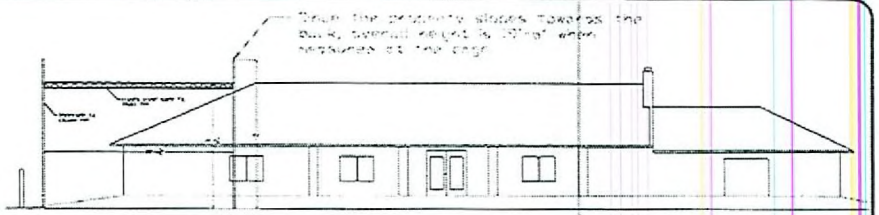

2 NORTH ELEVATION
SCALE: 41/8" = 1'

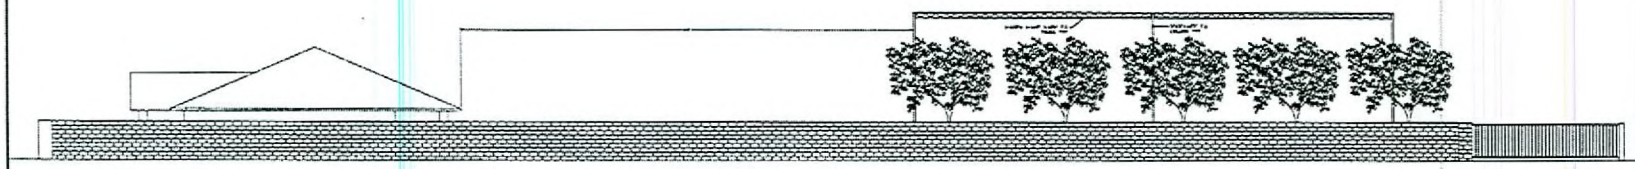

3 EAST ELEVATION
SCALE: 1/8" = 1'

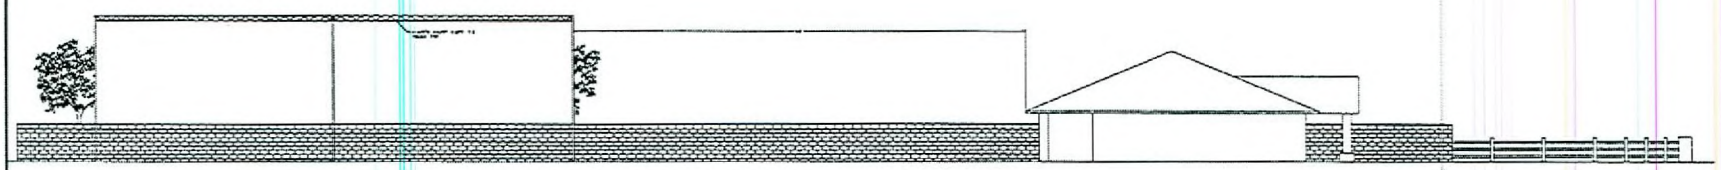

4 WEST ELEVATION
SCALE: 1/8" = 1'

BATTING CAGE

PERMIT SET

VAR-28974 12-03-08 CC

RECEIVED
NOV 19 2008