PLANNING & DEVELOPMENT

PLANNING & DEVELOPMENT DEPARTMENT

STATEMENT OF FINANCIAL INTEREST

Case Number: **EOT-33729** APN: 125-24-404-007

Name of Property Owner: FF SERIES HOLDINGS LLC

Name of Applicant: FF SERIES HOLDINGS LLC

Name of Representative: TONY FARMANALI

To the best of your knowledge, does the Mayor or any member of the City Council or Planning Commission have any financial interest in this or any other property with the property owner, applicant, the property owner or applicant's general or limited partners, or an officer of their corporation or limited liability company?

_____ Yes ✓ No

If yes, please indicate the member of the City Council or Planning Commission who is involved and list the name(s) of the person or persons with whom the City Official holds an interest. Also list the Assessor's Parcel Number if the property in which the interest is held is different from the case parcel.

City Official: _____

Partner(s): _____ _____

APN: _____

Signature of Property Owner: Farus Farmanali

Print Name: FARUS FARMANALI

Subscribed and sworn before me

This 9th day of March, 2009

Dorothy Grace Shoen

Notary Public in and for said County and State

NOTARY PUBLIC
STATE OF NEVADA
County of Clark
DOROTHY GRACE SHOEN
No: 96-5387-1
My Appointment Expires Dec. 2, 2012

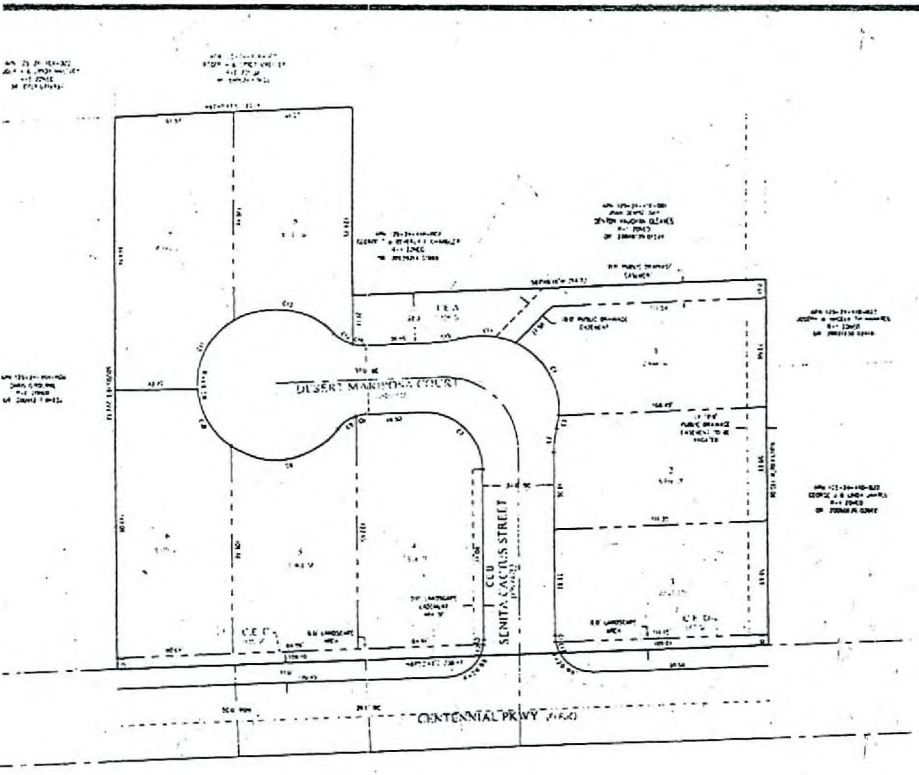

LEGEND

KEY MAP

VICINITY MAP

DEVELOPMENT STANDARDS

SCALE

GRAPHIC SCALE

UTILITY LOCATIONS

UTILITY COMPANIES

SETBACKS

SEWER CONTRIBUTION

SITE INFORMATION

GENERAL NOTES

LEGAL DESCRIPTION

BASIS OF BEARINGS

BENCHMARK

DEVELOPER

CURVE DATA

OWNER

LEGEND

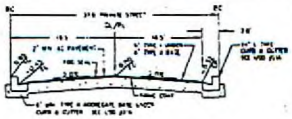

TYPICAL 37-FT WIDE PRIVATE DRIVE

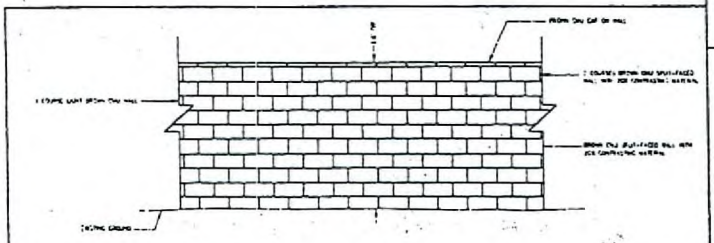

PERIMETER DECORATIVE BLOCK WALL SECTION

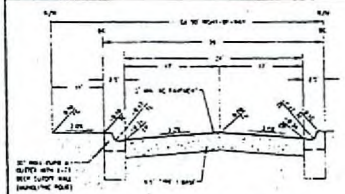

CENTENNIAL PARKWAY - 50-FT R/W

Call Two Working Days Before You Dig!

Dig Safely Dig Safely 1-800-227-2600

NATIONAL HOMES CORPORATION

CENTENNIAL AND LEON
A RESIDENTIAL SUBDIVISION

SITE PLAN

REVISIONS

DATE	10.17.06
SCALE	1"=30'
JOB NO.	NTN-06-002
DESIGNED BY	RMM
DRAWN BY	RMM
SHEET NAME	S1
SHEET	1 OF 1

EOT-33729
04-15-09 CC

RECEIVED
MAR 04 2009

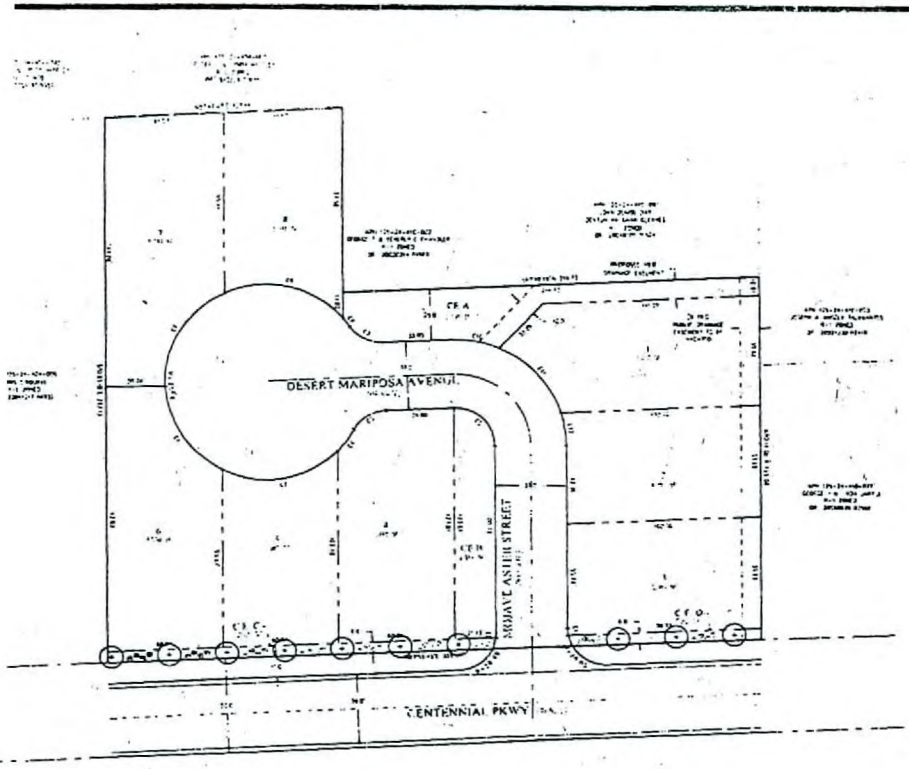

LANDSCAPING REQUIREMENTS

TREE / PLANT SCHEDULE

SYM	QTY	SIZE	SPACING	COMMON NAME	BOTANICAL NAME
⊙	PER PLAN	24" Box	30' On Center	NORDEL PINE OR COUNTY APPROVED EQUIVALENT	Pinus pigra
	PER PLAN	1 - 5 Gallon	N/A	DESERT BROOM OR COUNTY APPROVED EQUIVALENT	Baccharis

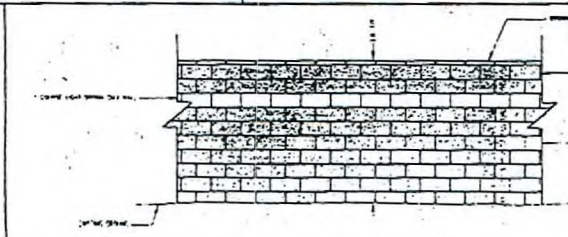

PERIMETER DECORATIVE BLOCK WALL SECTION

TYPICAL 31-FT WIDE PRIVATE DRIVE

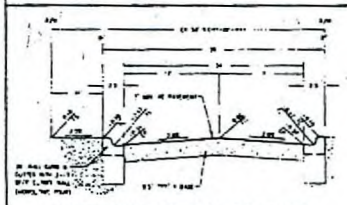

CENTENNIAL PARKWAY - 50-FT R/W

LEGEND

KEY MAP

VICINITY MAP

DEVELOPMENT STANDARDS

SCALE

GRAPHIC SCALE

UTILITY LOCATIONS

UTILITY COMPANIES

SETBACKS

SEWER CONTRIBUTION

SITE INFORMATION

GENERAL NOTES

LEGAL DESCRIPTION

BASIS OF BEARINGS

LEGEND

BENCHMARK

DEVELOPER

CURVE DATA

OWNER

Call Two Working Days Before You Dig!

Dig | Safely Dig | Safely

1-800-227-2600

NATIONAL HOMES CORPORATION

CENTENNIAL AND LEON
A RESIDENTIAL SUBDIVISION

LANDSCAPE PLAN

TANEY ENGINEERING

REVISIONS

DATE 10/17/06

SCALE 1"=30'

JOB NO. NTN-06-003

DESIGN RMM

DRAWN RMM

SHEET NAME LSI

SHEET 1 OF 1

EOT-33729
04-15-09 CC

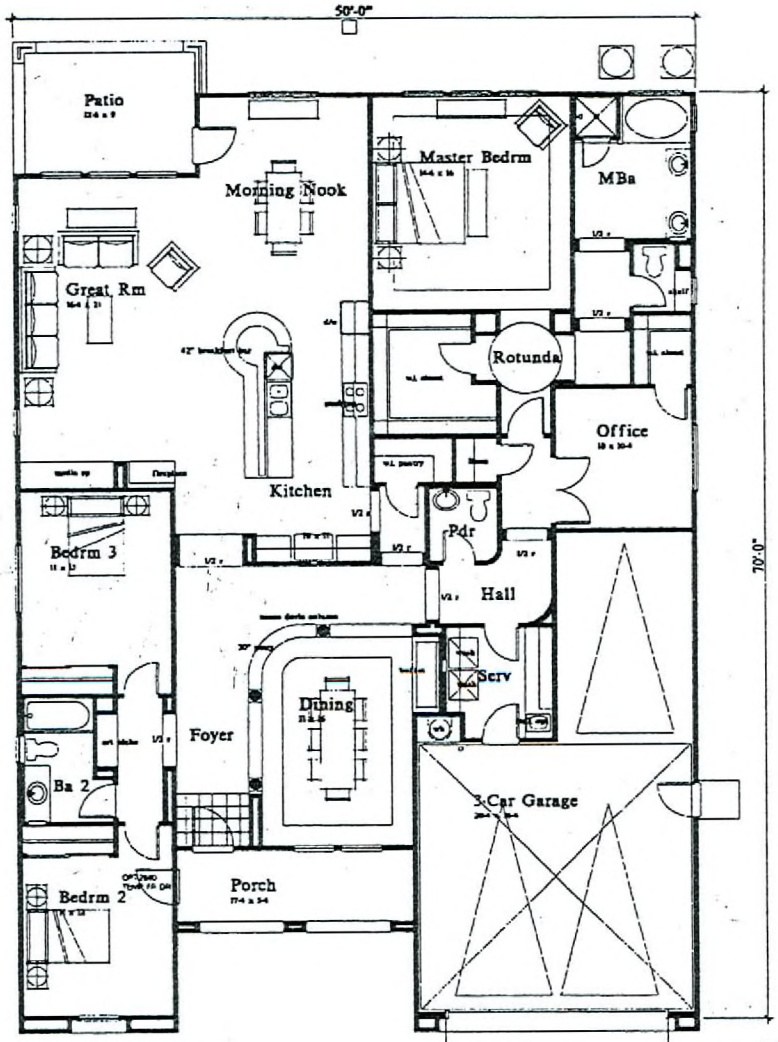

First Floor Plan 1

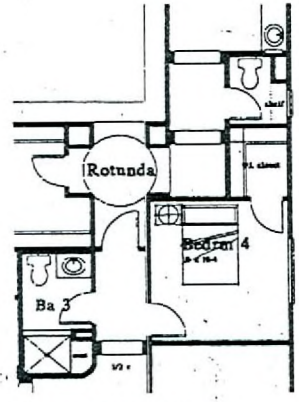

Bedroom 4/ Bath 3 Option

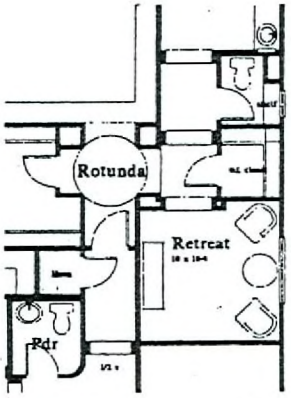

Retreat Option

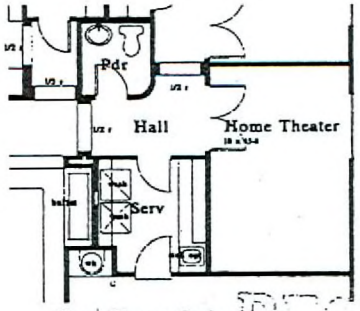

Home Theater Option

EOT-33729
04-15-09 CC

RECEIVED
MAR 0 9 2009

ROUP, INC.

Conceptual Floor Plan 1 - 2,611 sqft

National Homes Corp. Centennial / Le

Las Vegas, Nevada

KTGY NO. 2007-0078

02/05/07
2007 2:11:43 PM

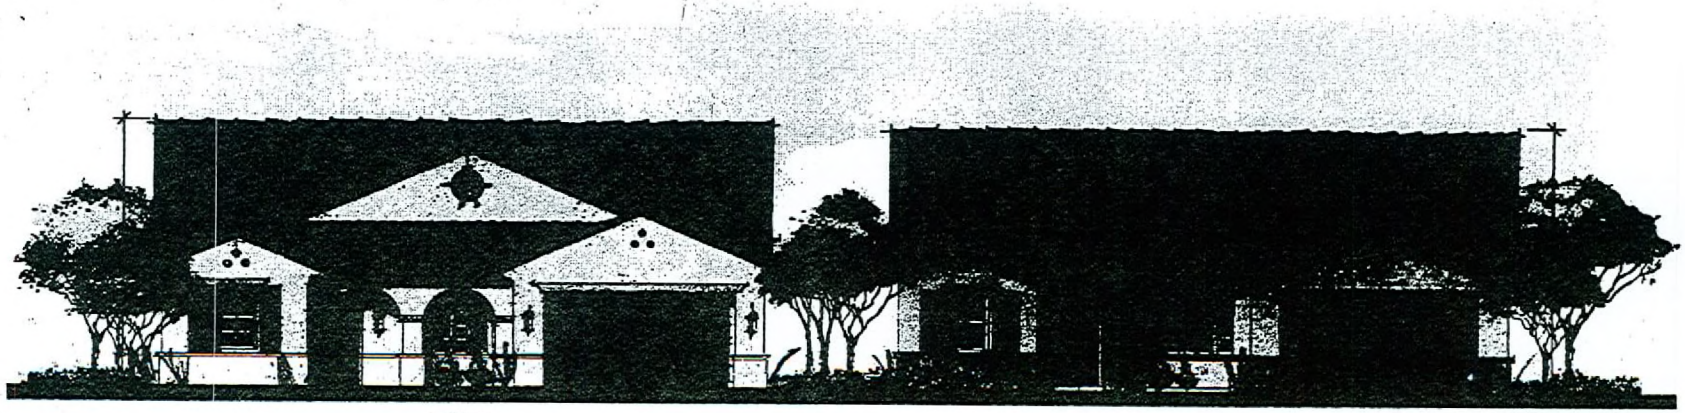

Plan
2611 A

Plan
2611 B

RECEIVED
MAR 05 2009

CONCEPTUAL STREET SCENE

Centennial / Loop

L

nal Homes Corp.
NO. 2007.0078

KTGY GROUP, Inc.
Date: 02 February 2009

EOT-33729
04-15-09 CC