PLANNING & DEVELOPMENT DEPARTMENT

STATEMENT OF FINANCIAL INTEREST

Case Number: **EOT-34512** APN: 140-30-601-006

Name of Property Owner: Living Waters Baptist Church

Name of Applicant: Same

Name of Representative: DRC Engineering / Jolene Granberg

To the best of your knowledge, does the Mayor or any member of the City Council or Planning Commission have any financial interest in this or any other property with the property owner. applicant, the property owner or applicant's general or limited partners, or an officer of their corporation or limited liability company?

☐ Yes ☒ No

If yes, please indicate the member of the City Council or Planning Commission who is involved and list the name(s) of the person or persons with whom the City Official holds an interest. Also list the Assessor's Parcel Number if the property in which the interest is held is different from the case parcel.

City Official: _____

Partner(s): _____ _____

APN: _____

Signature of Property Owner: Layton Sonenholm

Print Name: Layton Sonenholm

Subscribed and sworn before me

This 12th day of May, 2009

Susan L King

Notary Public in and for said County and State

SUSAN L. KING
Notary Public, State of Nevada
Appointment No. 05-94155-1
My Appt. Expires Jan. 15, 2013

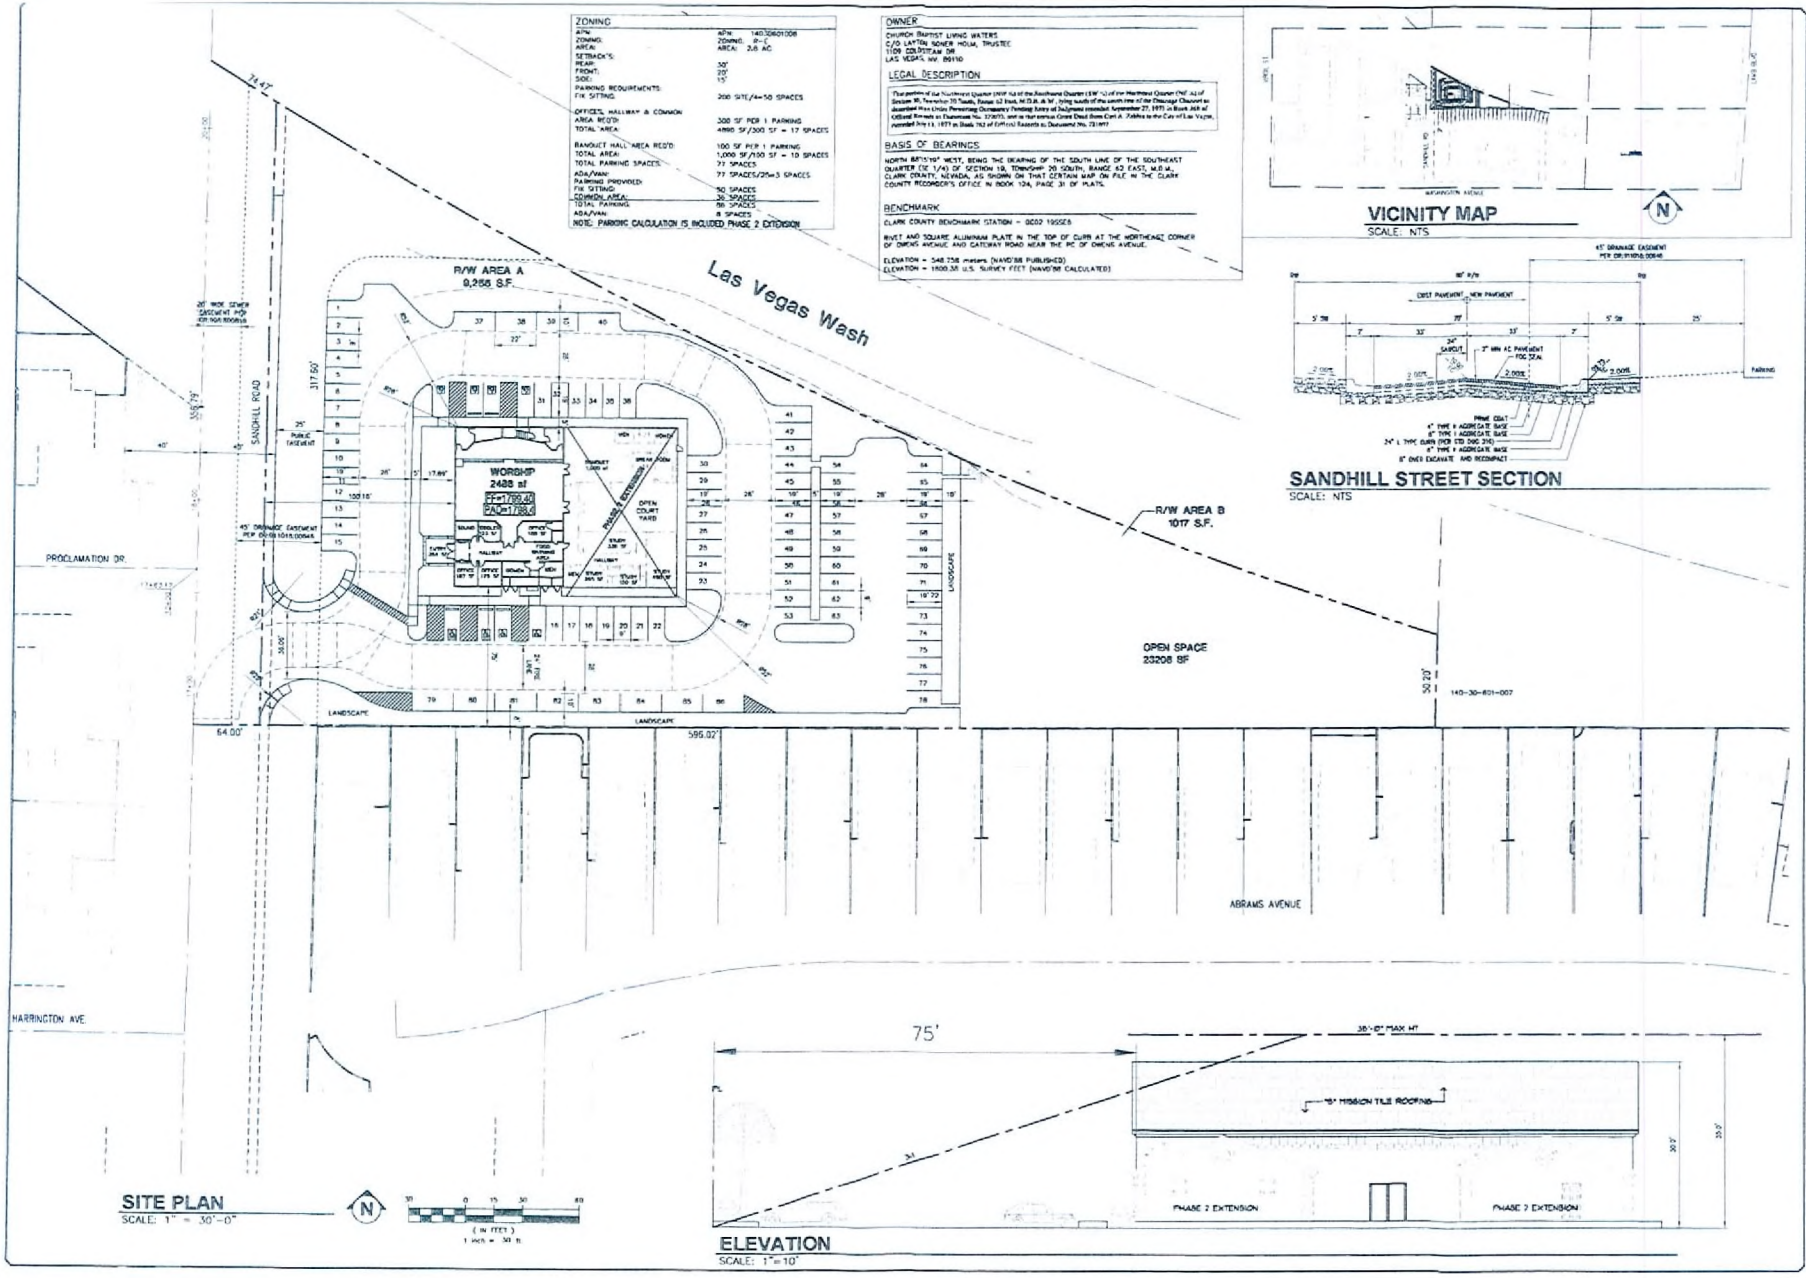

Living Water Baptist Church
SITE PLAN

OWNER
CHURCH BAPTIST LIVING WATERS
Sandhill Road
Las Vegas - 89110
APN No. 140306001008

SHEET
C1

EOT-34512
07-01-09 CC

RECEIVED
MAY 14 2009

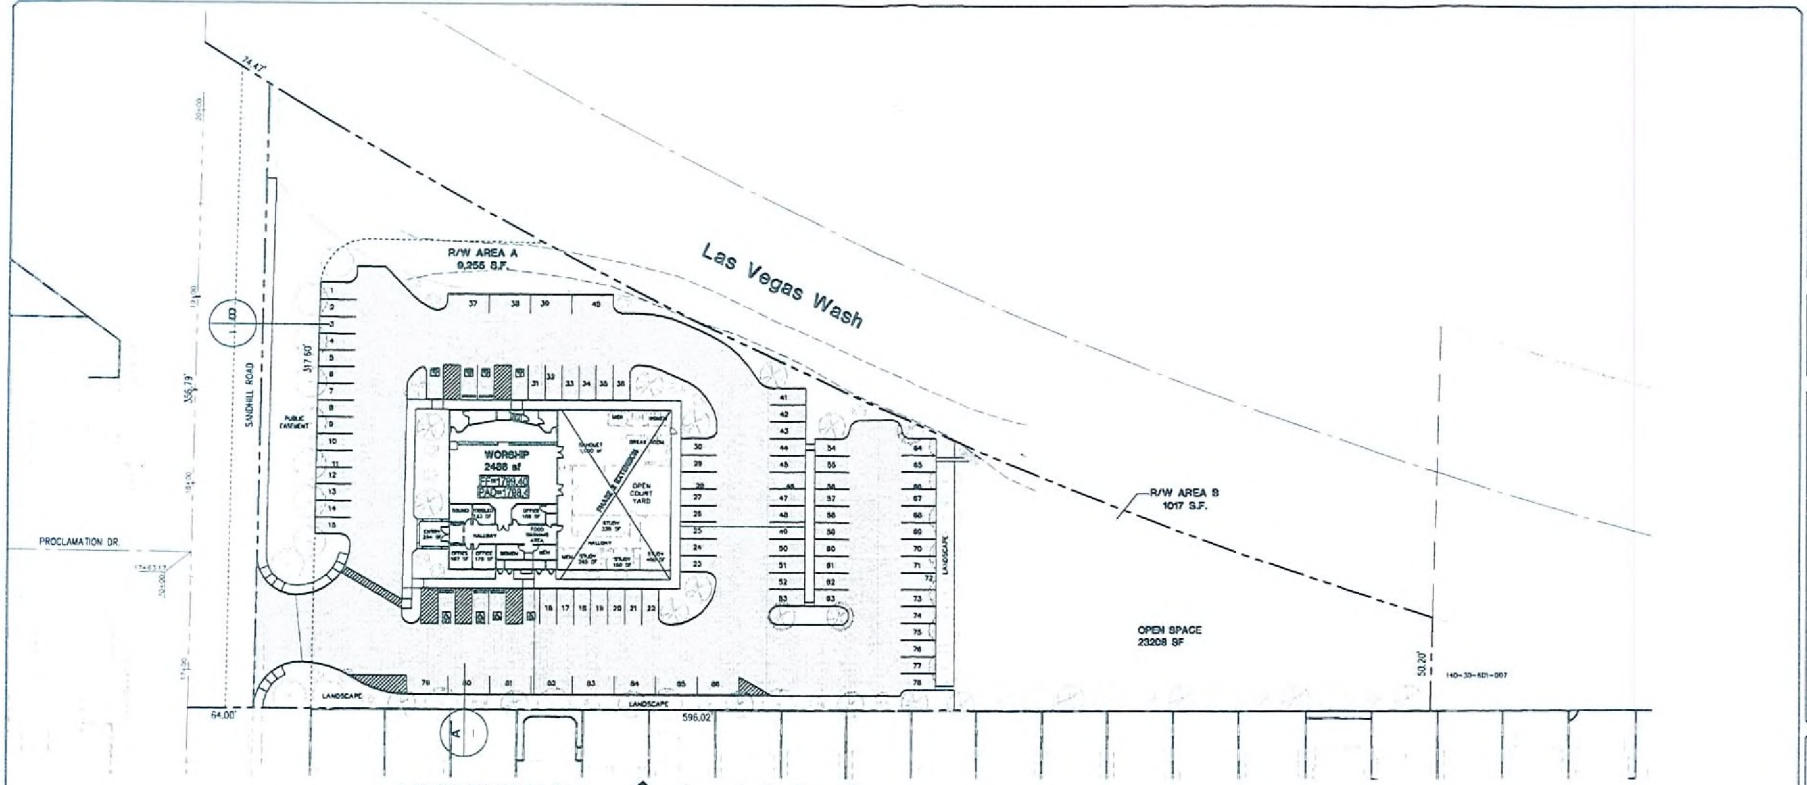

LANDSCAPE PLAN

SCALE: 1" = 30'-0"

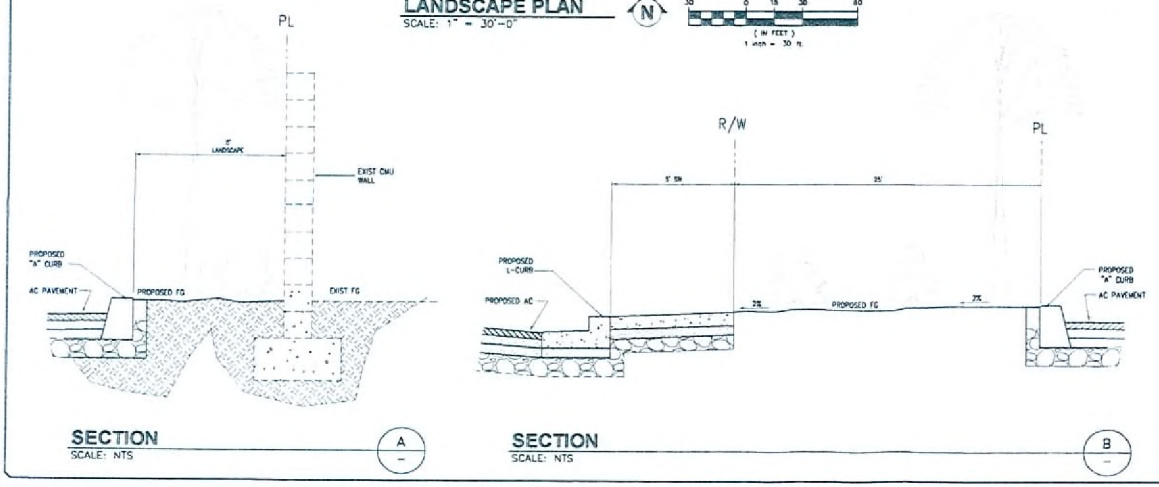

SECTION

SCALE: NTS

SECTION

SCALE: NTS

PLANTING LEGEND:

SYMBOL	BOTANICAL/COMMON NAME	SIZE
	FRAXINUS VELUTINA 'RIO GRANDE'	24" BOX
	PROSOPIS CHILENSIS CHILEAN MESQUITE	24" BOX
	LEUCOPHYLLUM LANGMANIAE 'RIO BRAVO' RIO BRAVO SAGE	5 GAL

NOTES:

1. ALL PLANT MATERIAL SHALL BE WATERED BY AUTOMATIC DRIP IRRIGATION SYSTEM.
2. PROVIDE ¾" SCREEN 2" MINIMUM DEPTH (COLOR TO BE DETERMINED) ROCK MULCH IN ALL PLANTER AREAS.
3. LANDSCAPING SHALL CONFORM WITH CLARK COUNTY TITLE 30.
4. ROOT BARRIER SHALL BE INSTALLED IN ALL PLANTER AREAS WHERE TREES ARE CLOSER THAN 5' FROM ANY SIDEWALK OR STREET, TYP.

LEGEND:

- LANDSCAPE
- PLANTS
- SIDEWALK
- AC PAVEMENT

OWNER
CHURCH BAPTIST LIVING WATERS
Sandhill Road
Las Vegas - 89110
APN: No. 140306010008

Living Water Baptist Church
LANDSCAPE PLAN

SHEET
C2

RECEIVED
MAY 14 2009

EOT-34512
07-01-09 CC

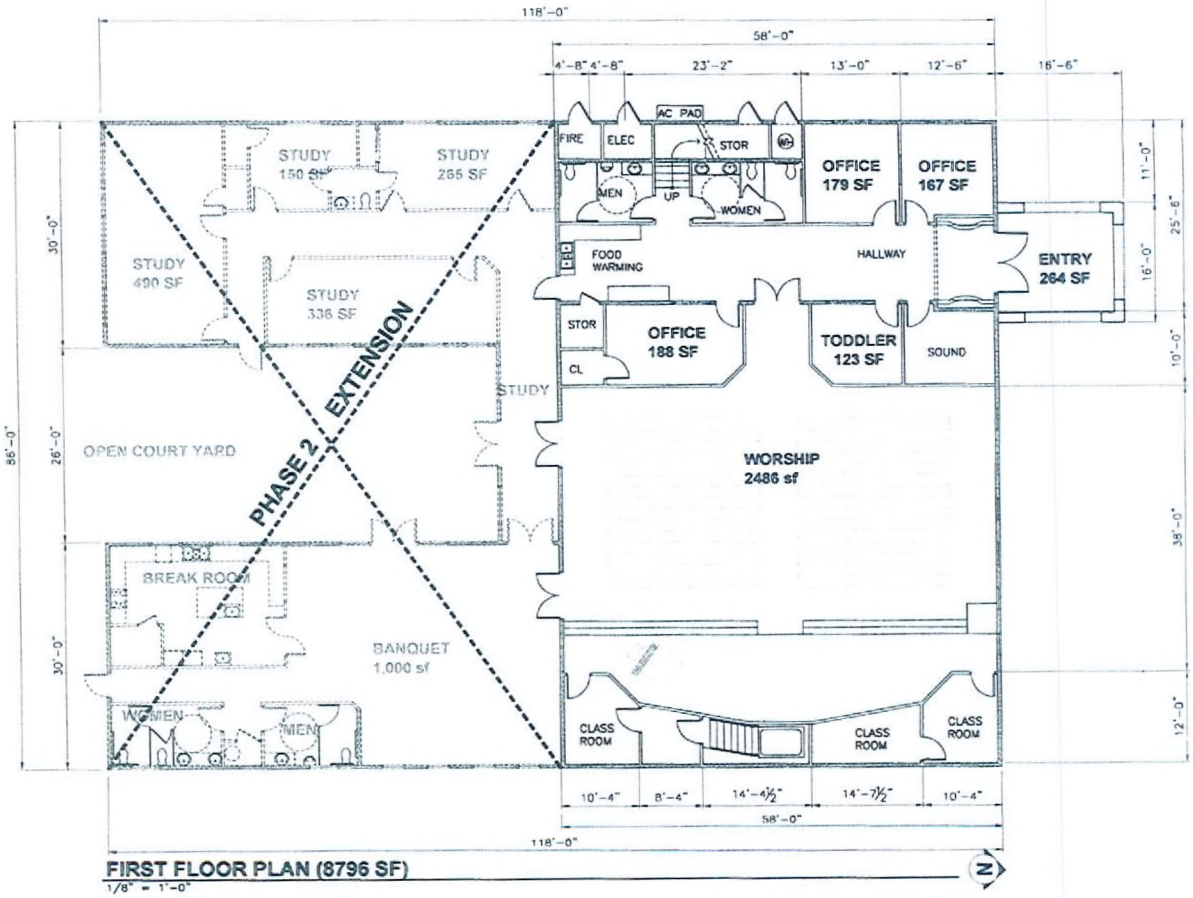

FIRST FLOOR PLAN (8796 SF)

1/8" = 1'-0"

EOT-34512
07-01-09 CC

RECEIVED
MAY 14 2009

No.	Revisions

Contractor
Address
Las Vegas, Nevada 89118
Phone: 702 -; Fax: 702 -
Contractor Lic. NV. -

PROPOSED:
LIVING WATER BAPTIST CHURCH
Sandhill Road
Las Vegas - 89110
APN. No. 14030601006

Date 11-20-06
Scale AS NOTED
JOB
Drawn XY
Sheet A1
Of Sheets -

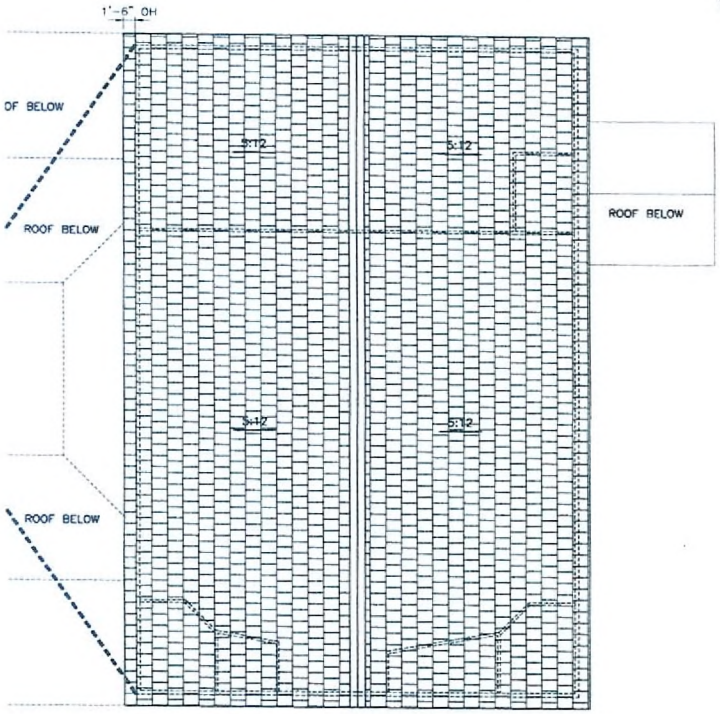

ROOF PLAN
1/8" = 1'-0"

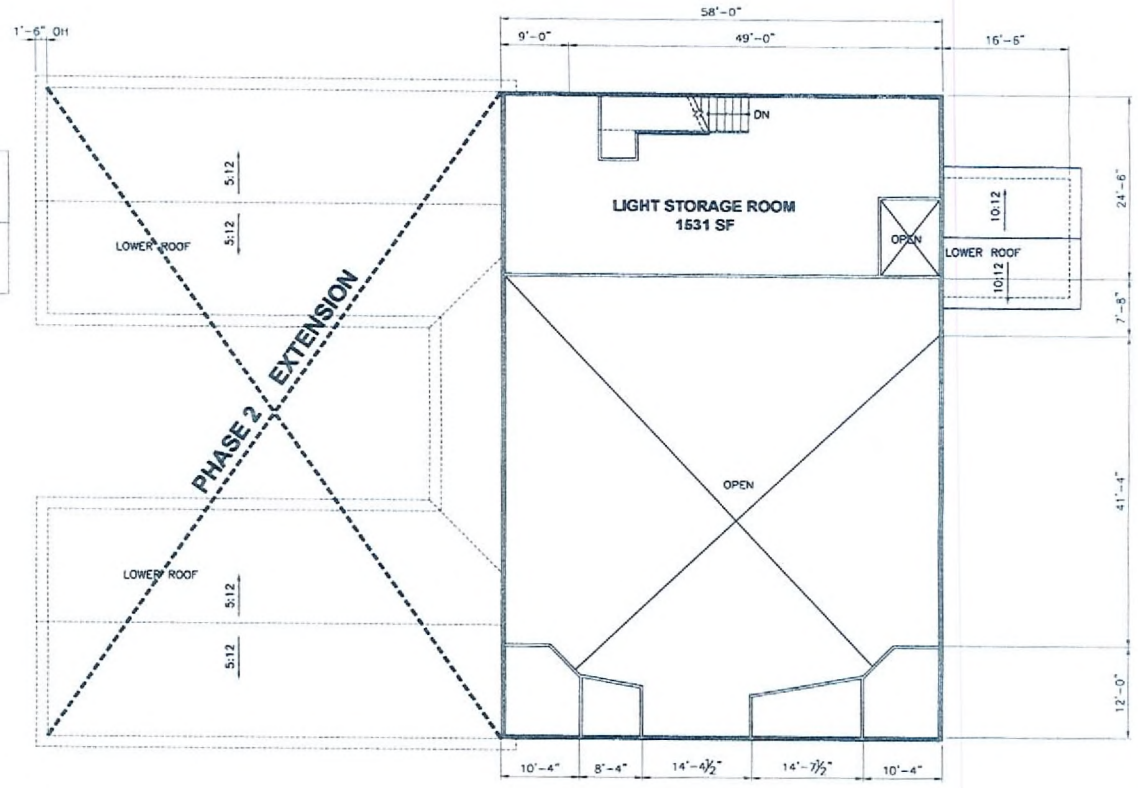

SECOND FLOOR AND LOWER ROOF PLAN (1531 SF)
1/8" = 1'-0"

RECEIVED
MAY 14 2009

EOT-34512
07-01-09 CC

No.	Revisions

Contractor
Address
Las Vegas, Nevada 89118
Phone: 702 --, Fax: 702 --
Contractor Lic. NV. --

PROPOSED:
LIVING WATER BAPTIST CHURCH
Sandhill Road
Las Vegas – 89110
APN. No. 14030601006

Date 11-20-06
Scale AS NOTED
JOB
Drawn XY
Sheet A2
Of Sheets –

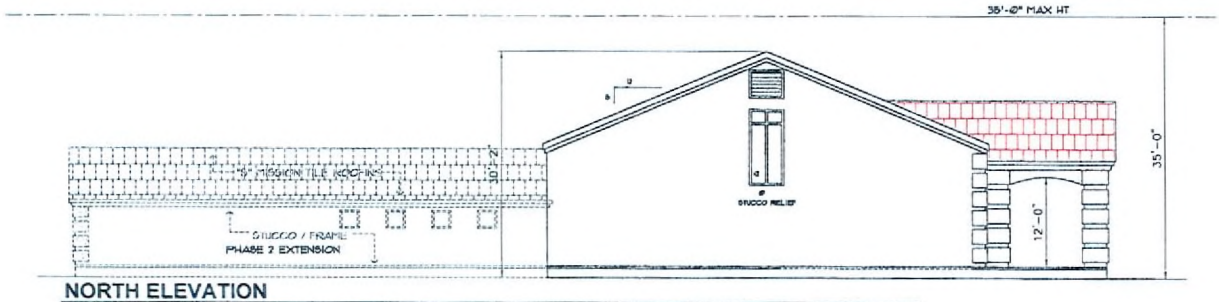

NORTH ELEVATION
1/8" = 1'-0"

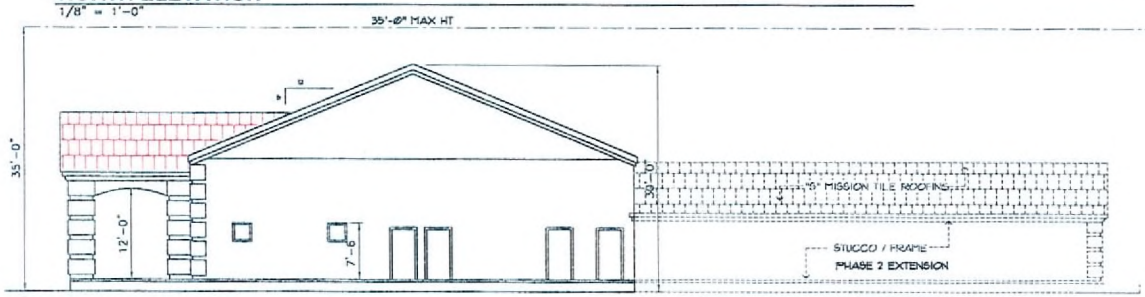

SOUTH ELEVATION
1/8" = 1'-0"

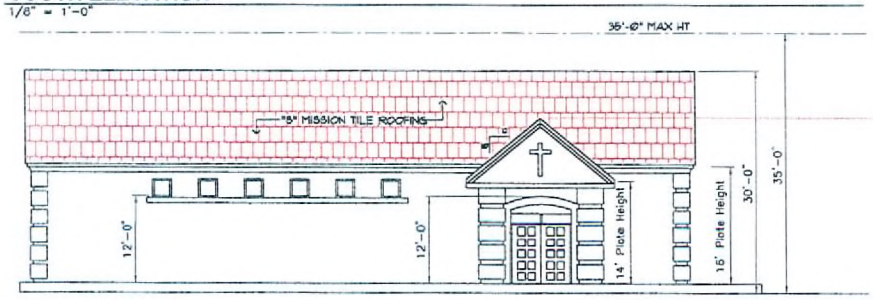

WEST ELEVATION
1/8" = 1'-0"

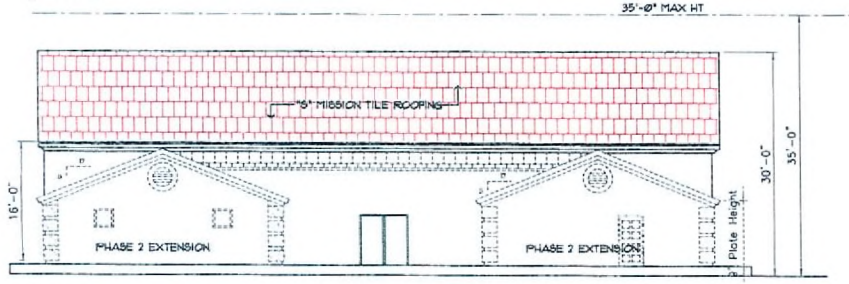

EAST ELEVATION
1/8" = 1'-0"

EOT-34512
07-01-09 CC

RECEIVED
MAY 14 2009

No.	Revisions

Contractor
Address
Las Vegas, Nevada 89118
Phone: 702 – Fax: 702 –
Contractor Lic. NV. –

PROPOSED:
LIVING WATER BAPTIST CHURCH
Sandhill Road
Las Vegas – 89110
APN. No. 14030601006

Date 11-20-08
Scale AS NOTED
JOB
Drawn XY
Sheet A3
Of Sheets –