


AGENDA MEMO




CITY COUNCIL MEETING DATE: AUGUST 19, 2009

DEPARTMENT: PUBLIC WORKS


**ITEM DESCRIPTION: APPROVAL OF AN ENCROACHMENT REQUEST
FROM JHR ASSOCIATES, LIMITED, ON BEHALF OF WILLIAM D. HITT,
OWNER (NORTHWEST CORNER OF DEER SPRINGS WAY AND
DURANGO DRIVE – WARD 6 (ROSS))**

1. Copy of Encroachment Exhibit "A" (Deer Springs Way)
2. Copy of Encroachment Exhibit "B" (Durango Drive)
3. Copy of Encroachment Exhibit "C" (Durango Drive)
4. Copy of Encroachment Exhibit "D" (Durango Drive)
5. Copy of Encroachment Exhibit "E" (Durango Drive)
6. Copy of Encroachment Exhibit "F" (Durango Drive and Hitt Center Court)
7. Copy of Encroachment Exhibit "G" (Hitt Center Court)

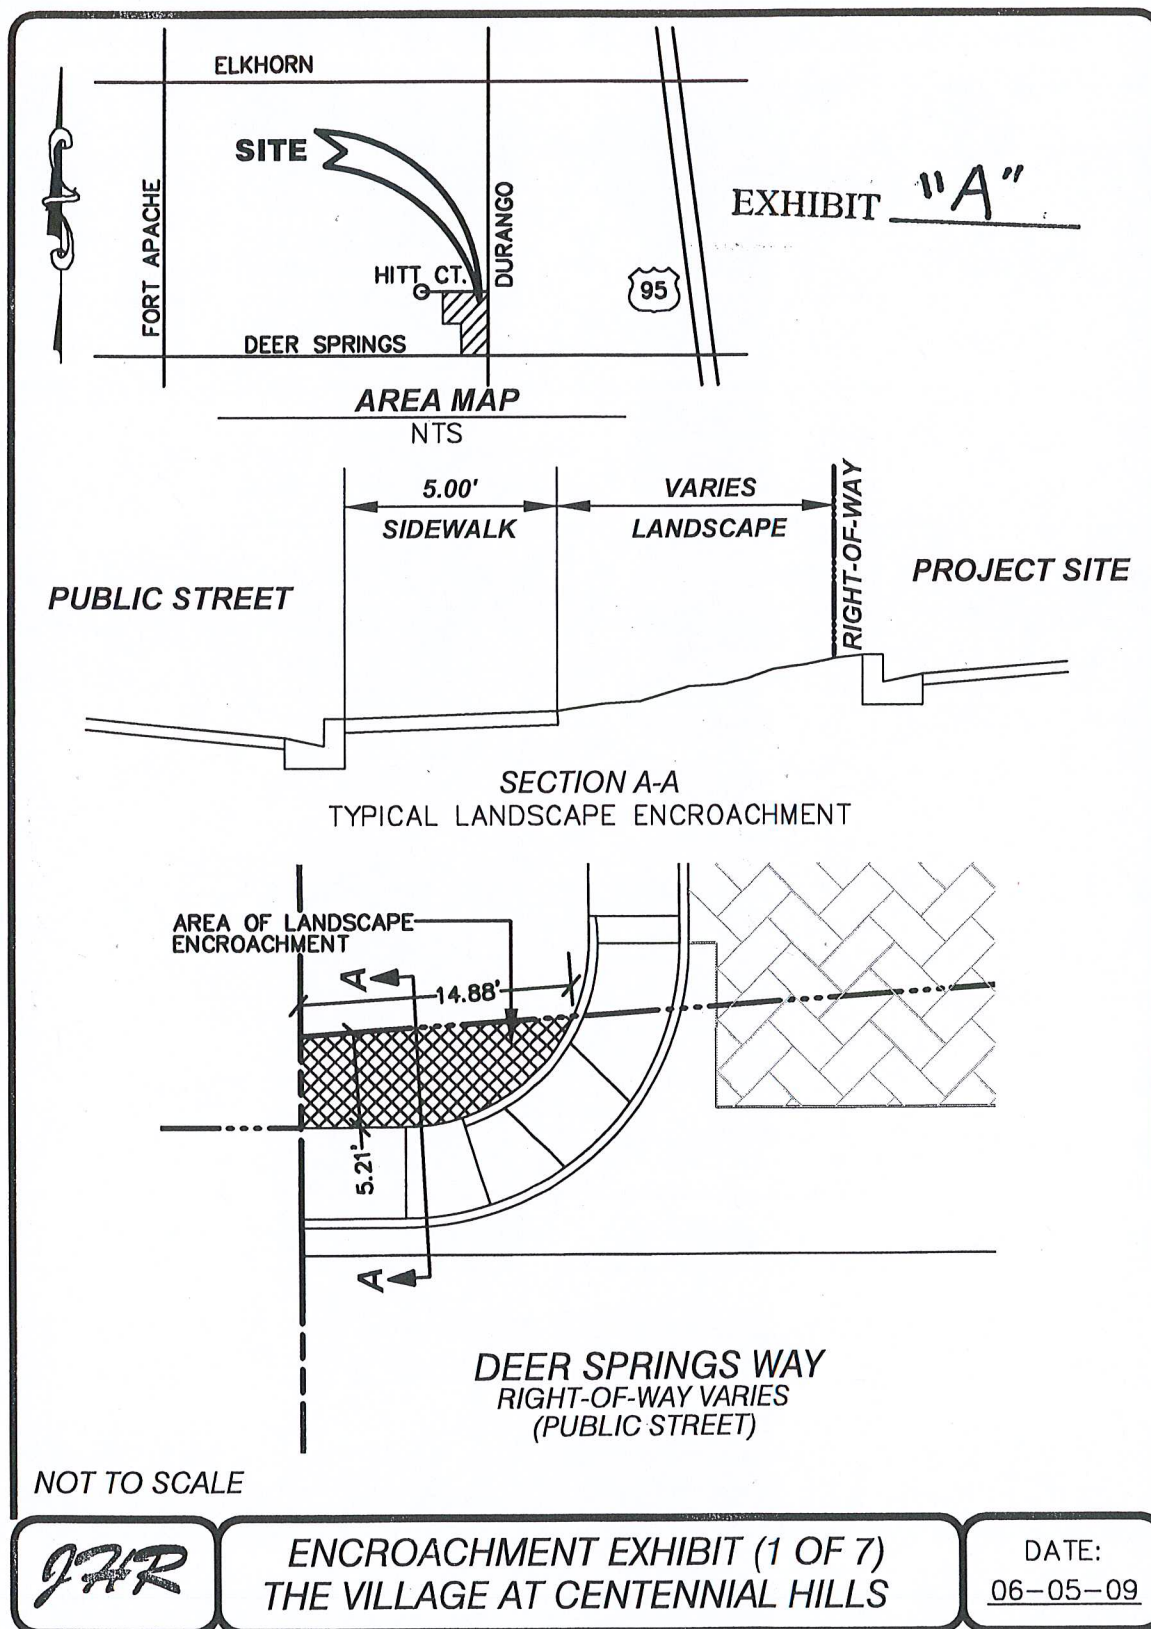

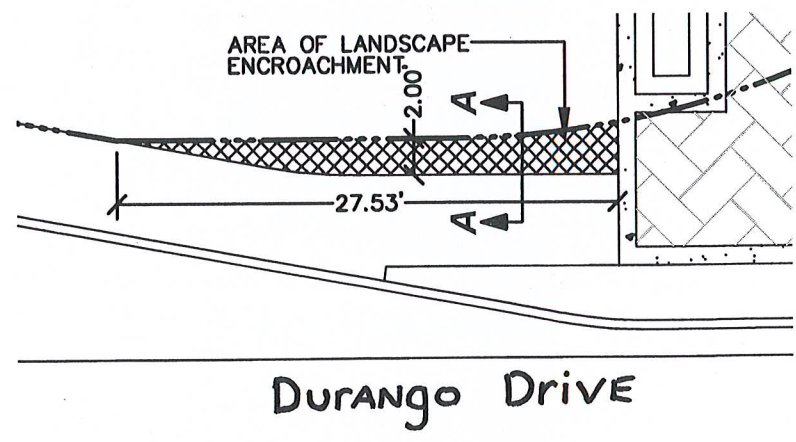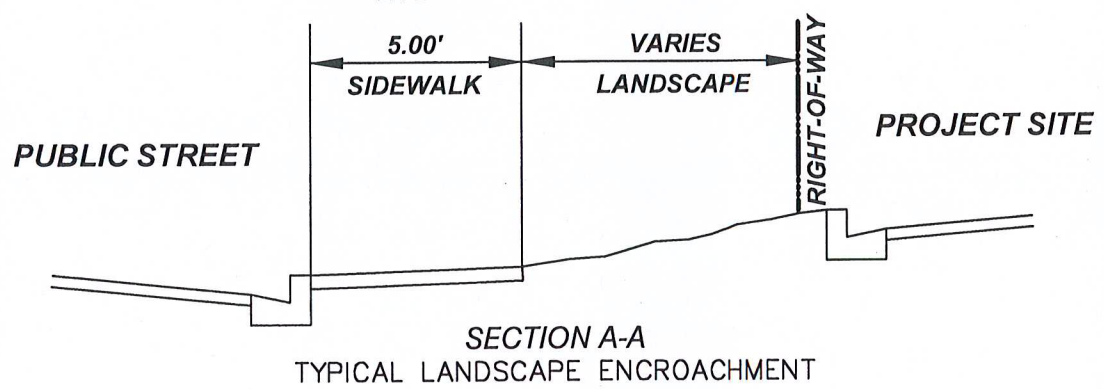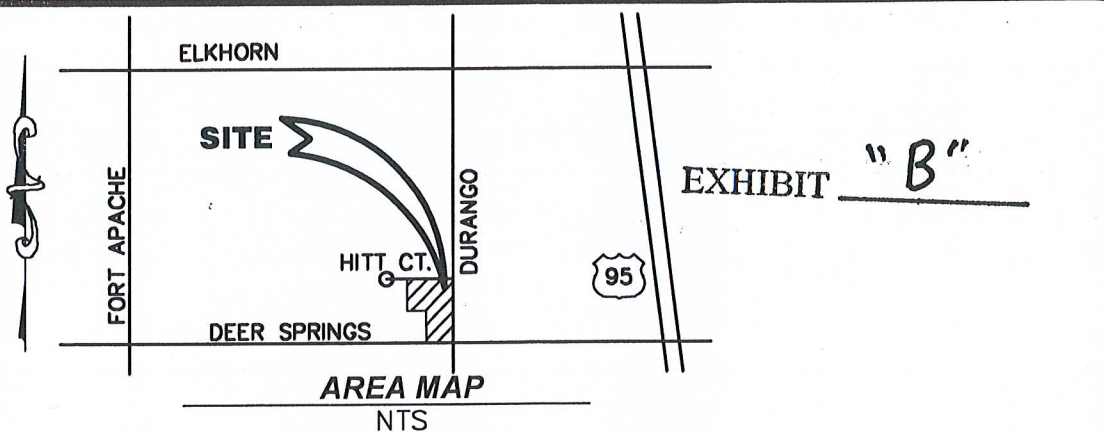

NOT TO SCALE

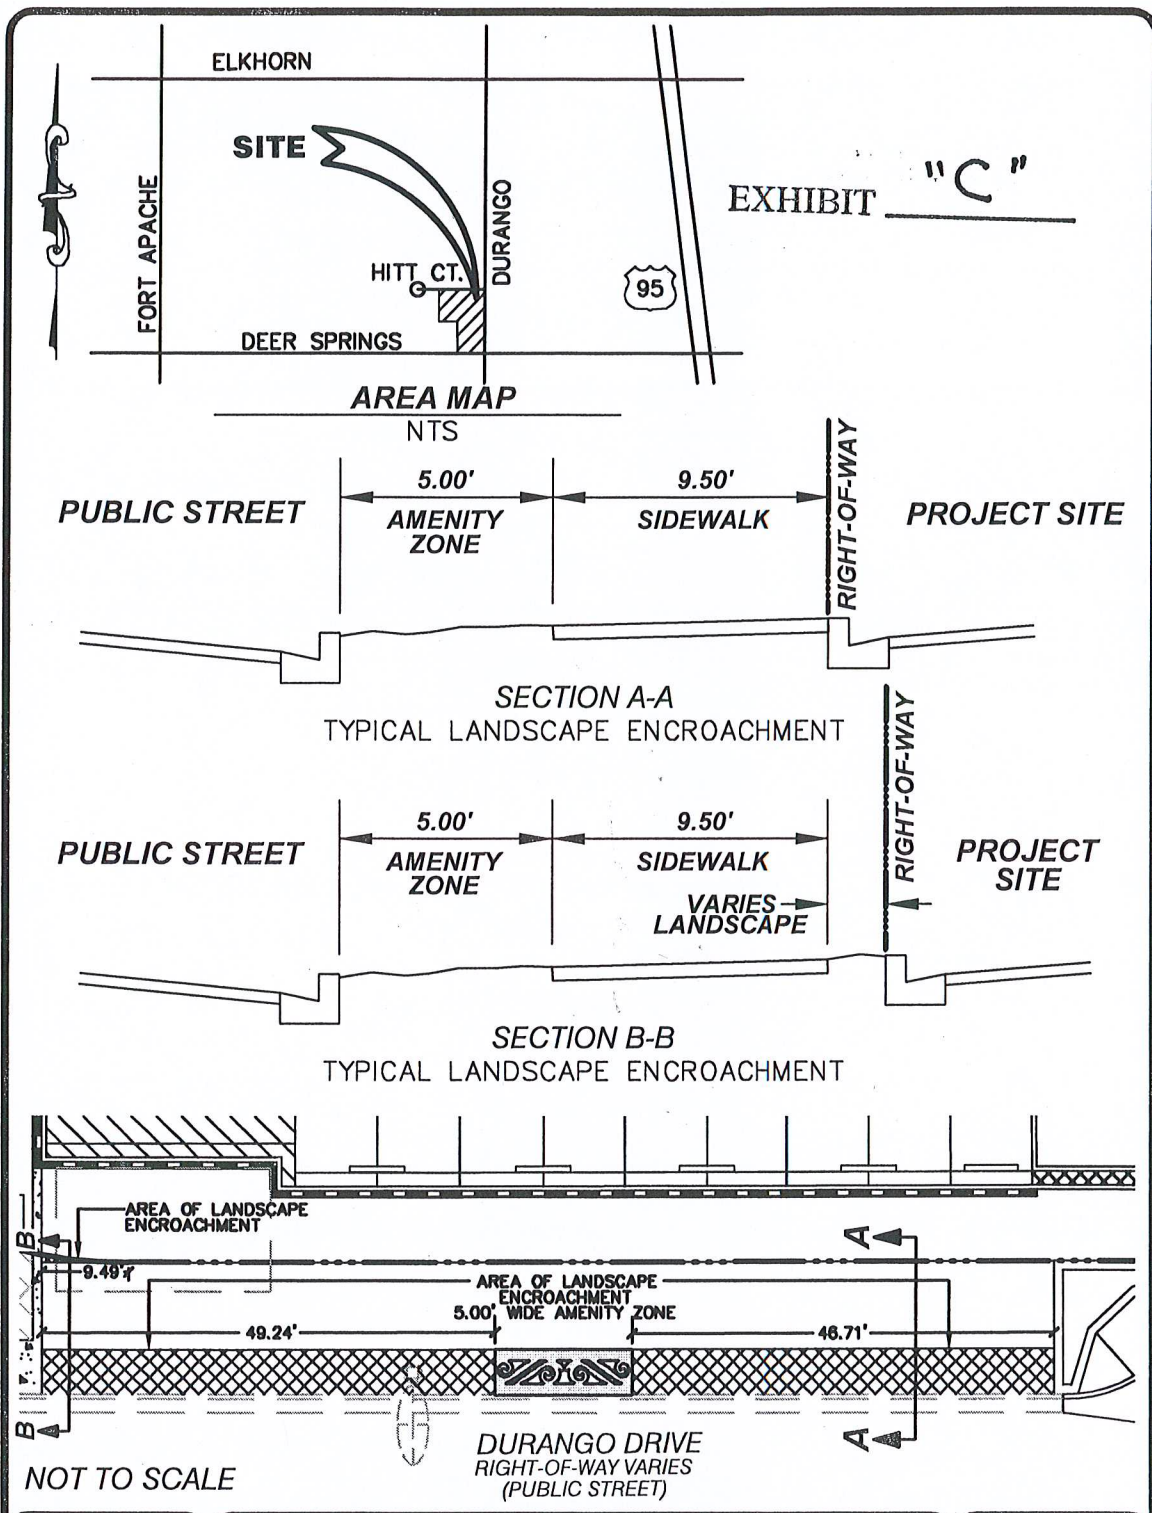

JFR

ENCROACHMENT EXHIBIT (3 OF 7)
THE VILLAGE AT CENTENNIAL HILLS

DATE:
06-05-09



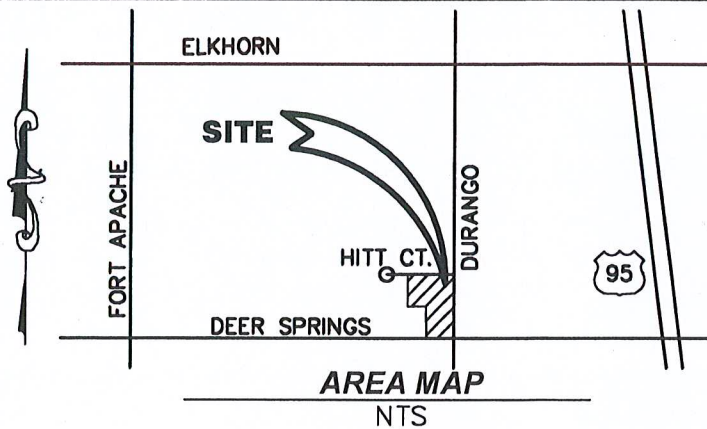


EXHIBIT "D"


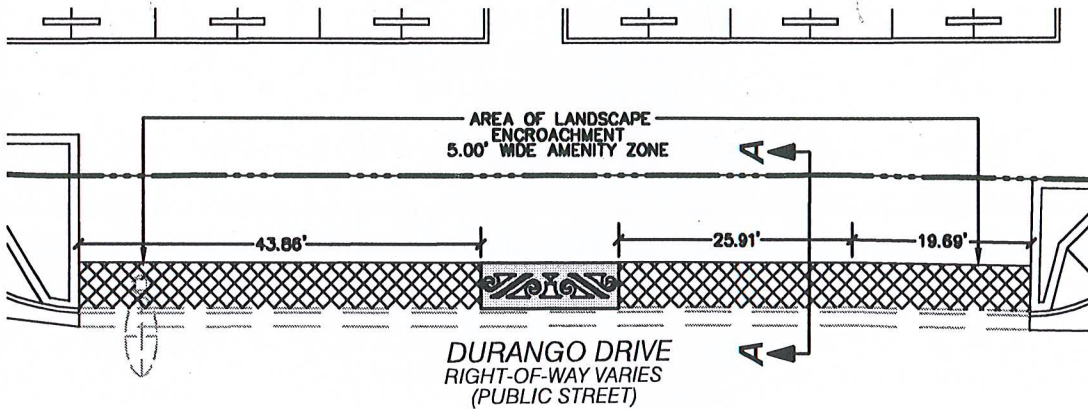
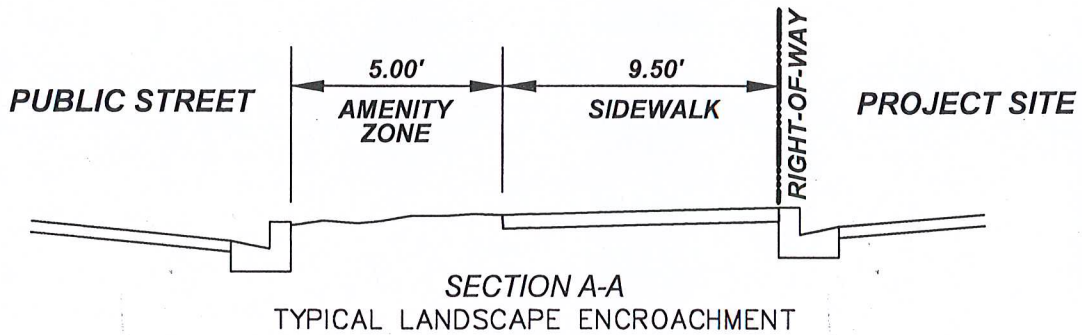


NOT TO SCALE

JHR

ENCROACHMENT EXHIBIT (4 OF 7)
THE VILLAGE AT CENTENNIAL HILLS

DATE:
06-05-09

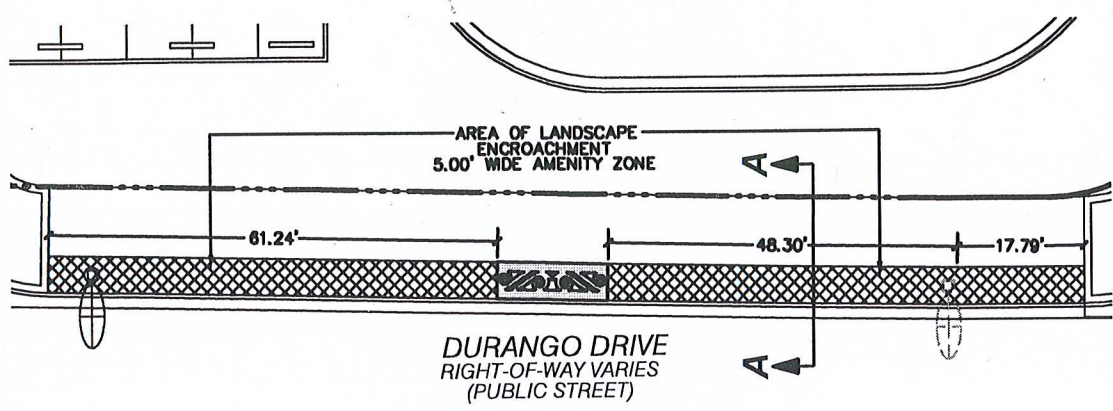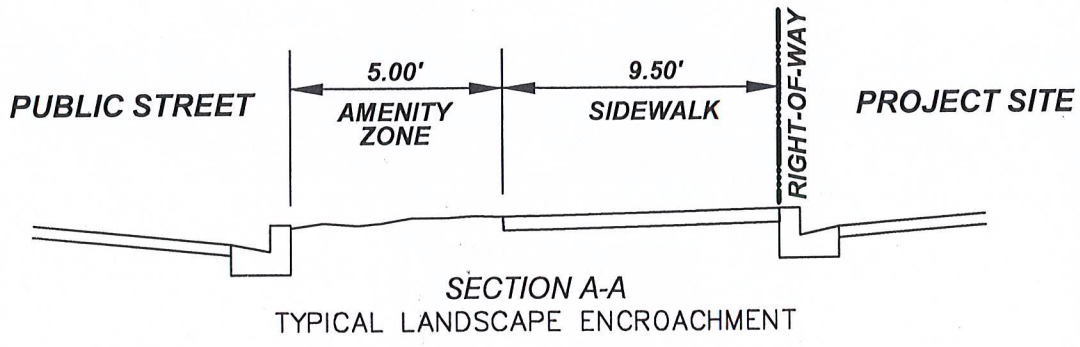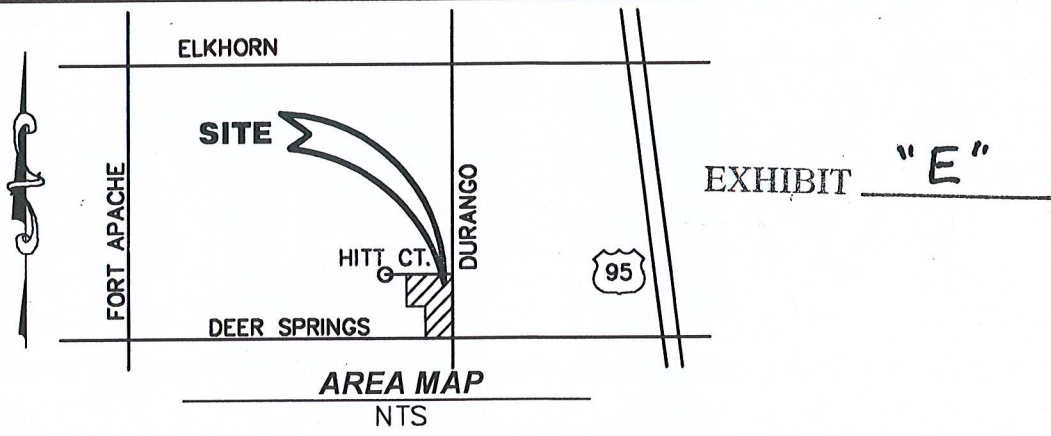

NOT TO SCALE

