



PLANNING & DEVELOPMENT DEPARTMENT

STATEMENT OF FINANCIAL INTEREST

Case Number: **RQR-34974** APN: 139-31-801-018

Name of Property Owner: ZJ&R Properties, LLC

Name of Applicant: Lamar Central Outdoor, LLC

Name of Representative: Same as Applicant

To the best of your knowledge, does the Mayor or any member of the City Council or Planning Commission have any financial interest in this or any other property with the property owner, applicant, the property owner or applicant's general or limited partners, or an officer of their corporation or limited liability company?

☐ Yes


☒ No

If yes, please indicate the member of the City Council or Planning Commission who is involved and list the name(s) of the person or persons with whom the City Official holds an interest. Also list the Assessor's Parcel Number if the property in which the interest is held is different from the case parcel.

City Official: _____

Partner(s): _____

APN: _____

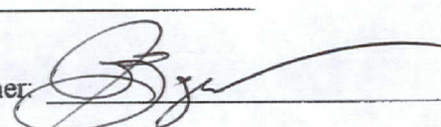Signature of Property Owner: 

Print Name: Susan Zager

Subscribed and sworn before me

This _____ day of _____, 20____

Notary Public in and for said County and State

SEE ATTACHED JURAT

Jurat

State of California

County of Orange


Subscribed and sworn to (or affirmed) before me on this 28th day of May,

2009 by Susan Zager

proved to me on the basis of satisfactory evidence to be the person(s) who appeared before me.

Beverly Bonanno
Signature

(Notary seal)

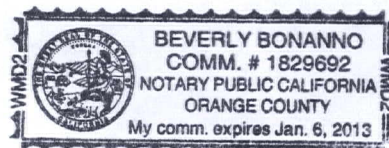

OPTIONAL INFORMATION

INSTRUCTIONS FOR COMPLETING THIS FORM

The wording of all Jurats completed in California after January 1, 2008 must be in the form as set forth within this Jurat. There are no exceptions. If a Jurat to be completed does not follow this form, the notary must correct the verbiage by using a jurat stamp containing the correct wording or attaching a separate jurat form such as this one which does contain proper wording. In addition, the notary must require an oath or affirmation from the document signer regarding the truthfulness of the contents of the document. The document must be signed AFTER the oath or affirmation. If the document was previously signed, it must be re-signed in front of the notary public during the jurat process.

DESCRIPTION OF THE ATTACHED DOCUMENT

(Title or description of attached document)


(Title or description of attached document continued)

Number of Pages _____ Document Date _____

(Additional information)

- State and County information must be the State and County where the document signer(s) personally appeared before the notary public.
- Date of notarization must be the date that the signer(s) personally appeared which must also be the same date the jurat process is completed.
- Print the name(s) of document signer(s) who personally appear at the time of notarization.
- Signature of the notary public must match the signature on file with the office of the county clerk.
- The notary seal impression must be clear and photographically reproducible. Impression must not cover text or lines. If seal impression smudges, re-seal if a sufficient area permits, otherwise complete a different jurat form.
 - ❖ Additional information is not required but could help to ensure this jurat is not misused or attached to a different document.
 - ❖ Indicate title or type of attached document, number of pages and date.
- Securely attach this document to the signed document

RECEIVED
JUN 23 2009

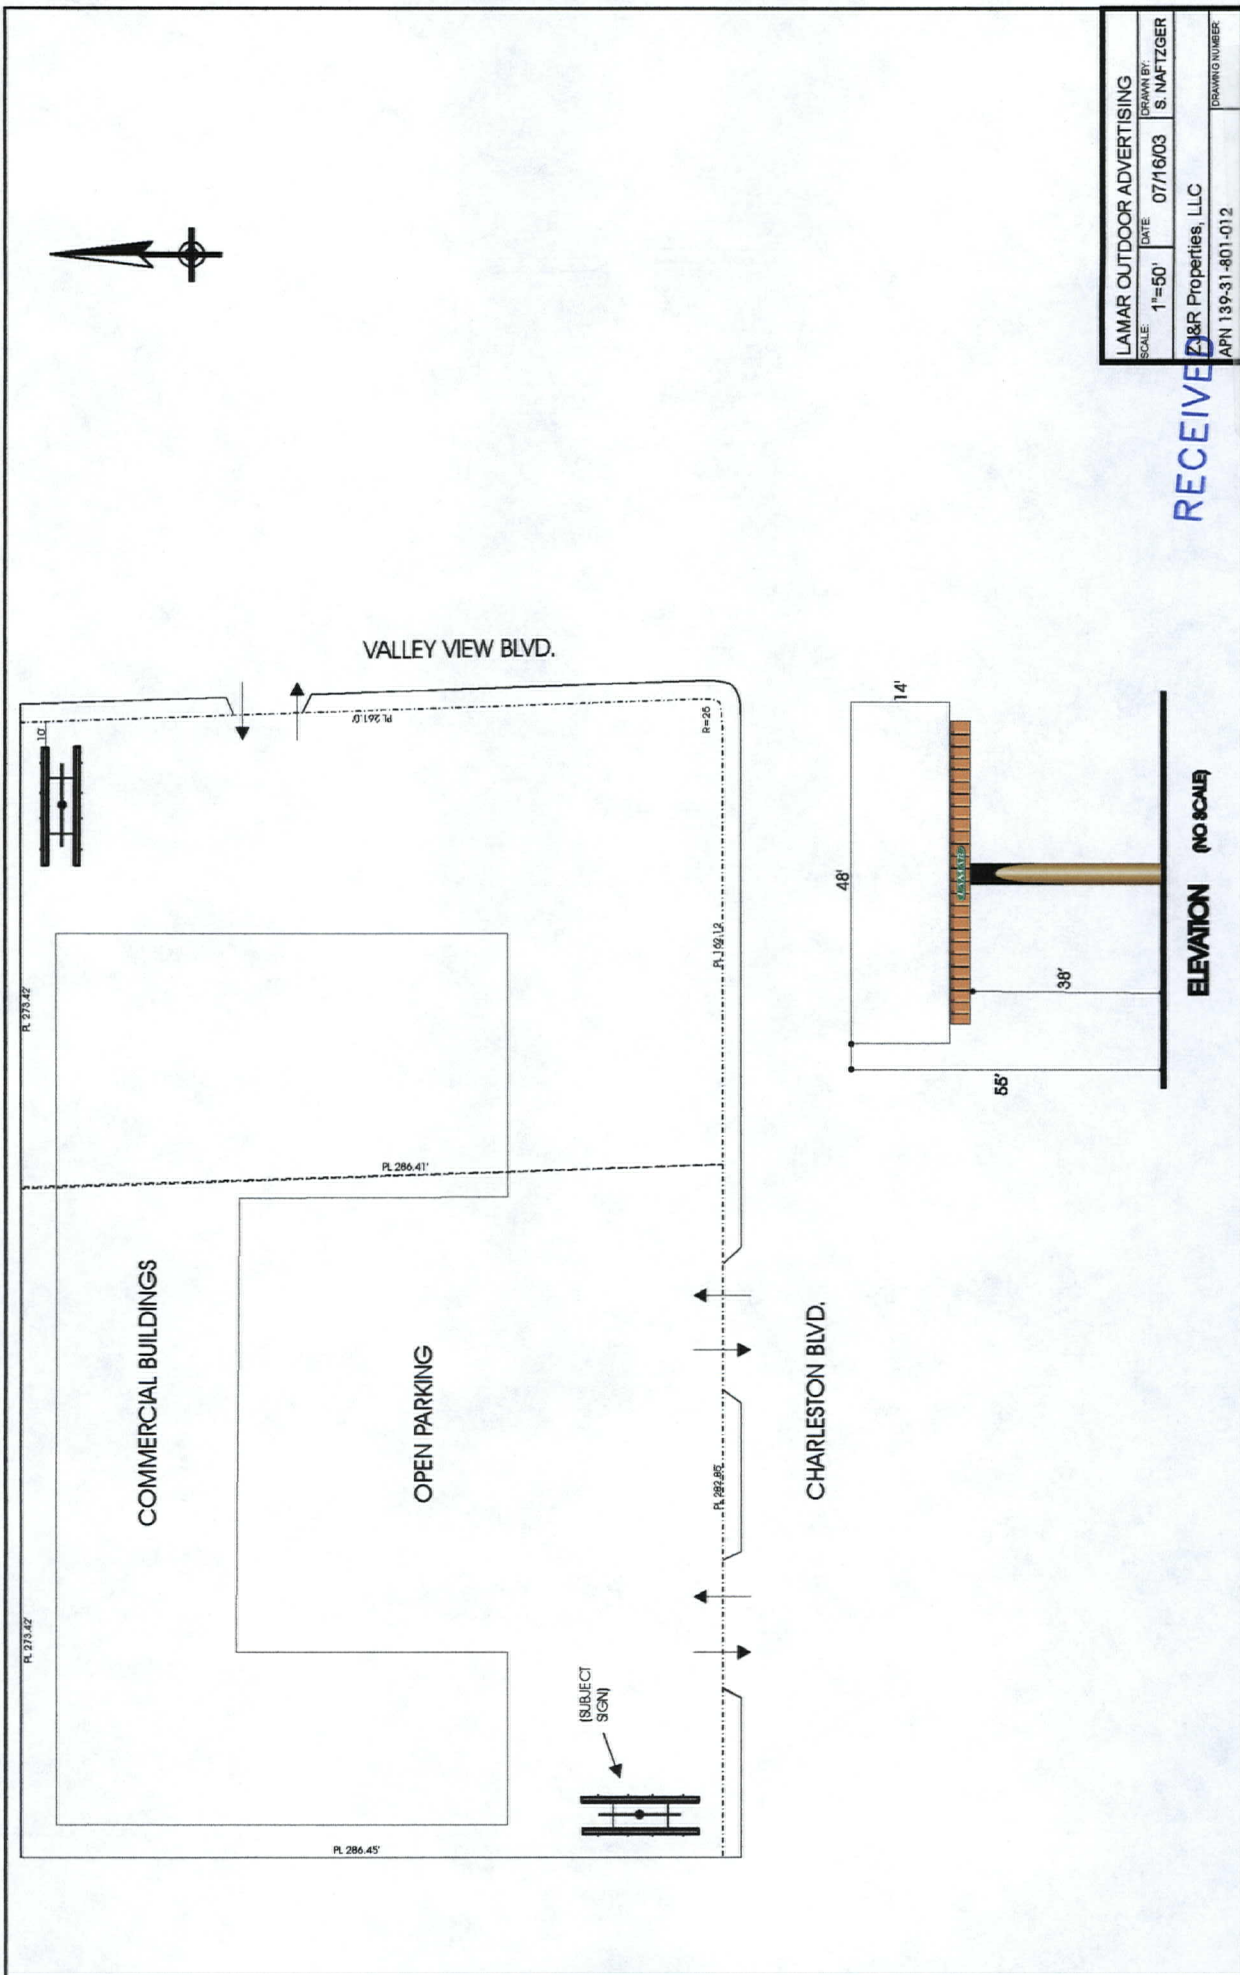

LAMAR OUTDOOR ADVERTISING	
SCALE: 1"=50'	DRAWN BY: S. NAFTZGER
DATE: 07/16/03	DATE: 07/16/03
Z&R Properties, LLC	
APN 139-31-801-012	
DRAWING NUMBER	

RECEIVED

JUN 23 2004

RQR-34974
08/27/09 PC