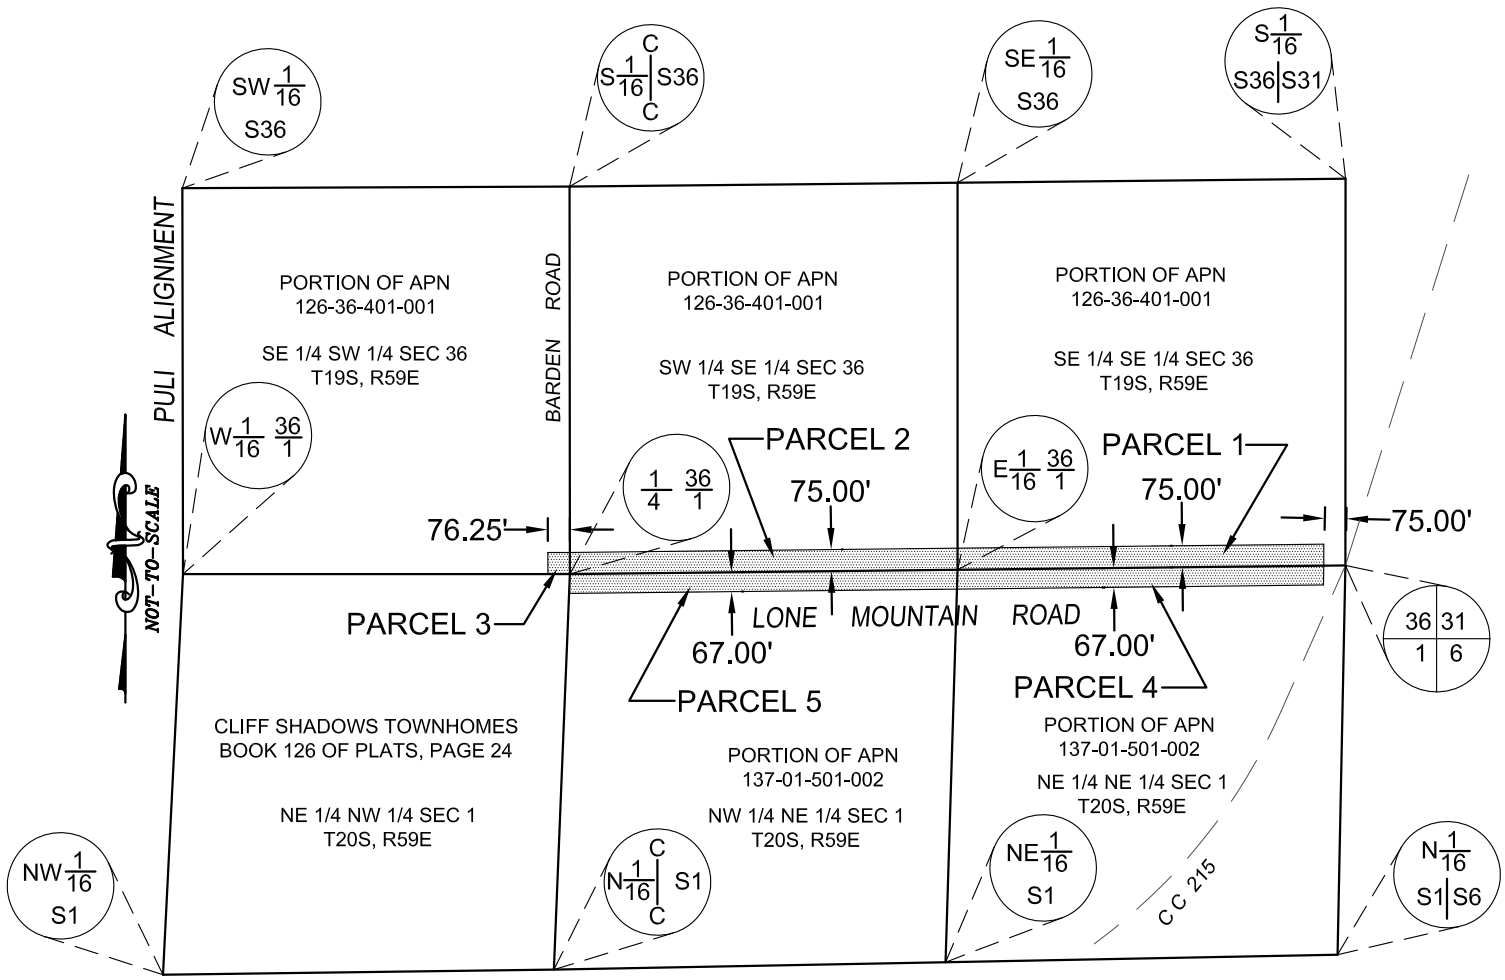

PORTIONS OF THE S 1/2 SECTION 36, T19S, R59E, MDM
& PORTIONS OF THE NE 1/4 SECTION 1, T20S, R59E, MDM
PROPOSED BLM RW GRANT FOR LONE MOUNTAIN ROAD IMPROVEMENTS
ex110801.doc

DEPARTMENT OF OPERATIONS
& MAINTENANCE
RIGHT OF WAY SECTION