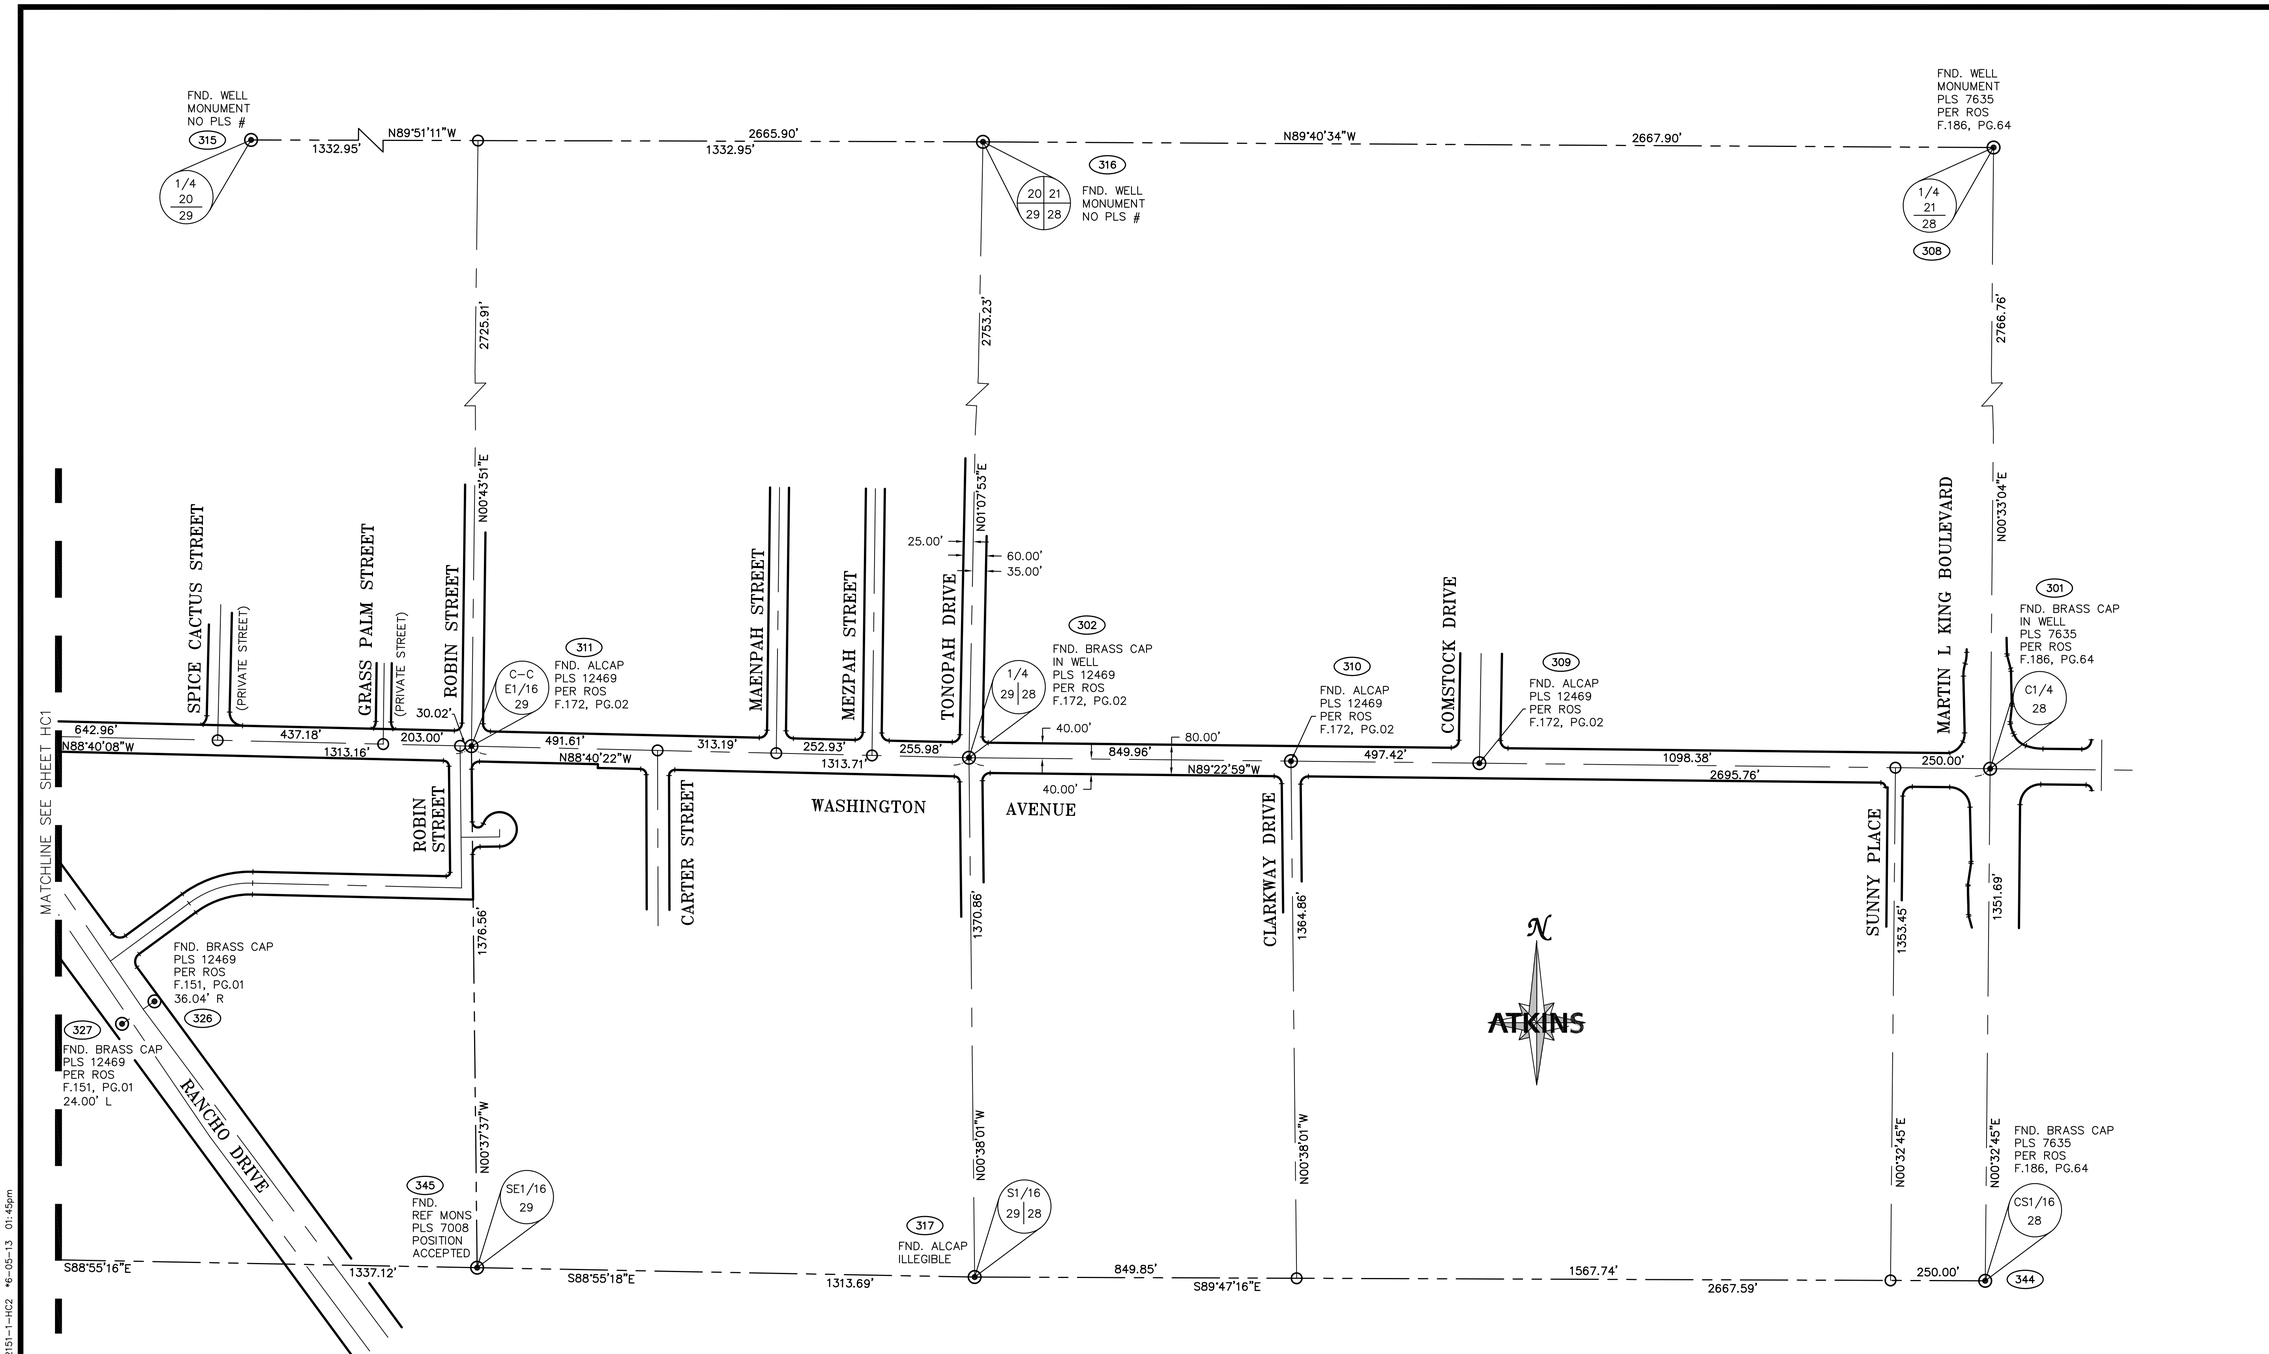

GRAPHIC SCALE

200 0 100 200 400 800

(IN FEET)
1 inch = 200 ft.

LEGEND

- FOUND POINT AS NOTED
- CALCULATED POSITION
- CENTERLINE
- ALIQUOT LINE
- (303) COORDINATE POINT NUMBER

HORIZONTAL CONTROL PLANS ARE BASED ON RECORD OF SURVEY AS RECORDED BY ATKINS FILE xxx, PAGE xx.

REFER TO DRAWING HC1 FOR COORDINATE TABLE

ATKINS
2270 Corporate Circle Suite 200 Henderson, Nevada 89074 Telephone: 702/263-7275 Fax: 702/263-7200

DEPARTMENT OF PUBLIC WORKS
ENGINEERING DESIGN SECTION

CITY OF LAS VEGAS NEVADA

CITY ENGINEER: DAVID BOWERS, P.E., P.T.O.E.
CITY PROGRAM MANAGER: MARK SORENSEN, P.E.
PROJECT MANAGER: MATT BAIRD, P.E.
DESIGN BY: SMB
CHECK BY: SCR
DRAWN BY: DJE
DATE: JUNE 2013

TITLE: FREEWAY CHANNEL - WASHINGTON MLK BOULEVARD TO RANCHO DRIVE (WASHINGTON AVE. STORM DRAIN)

SHEET: HORIZONTAL CONTROL PLAN 2

PROFESSIONAL LAND SURVEYOR - STATE OF NEVADA
ERIC P. CHRISTIANSON
Exp. 12-31-12
No. 8895

SHEET: HC2
6 of 63

DRAWING# 731-90

NOT FOR CONSTRUCTION 70% SUBMITTAL

X:\Projects\100022151_WashAve\Sheets\22151-1-HC2 *6-05-13 01:45pm