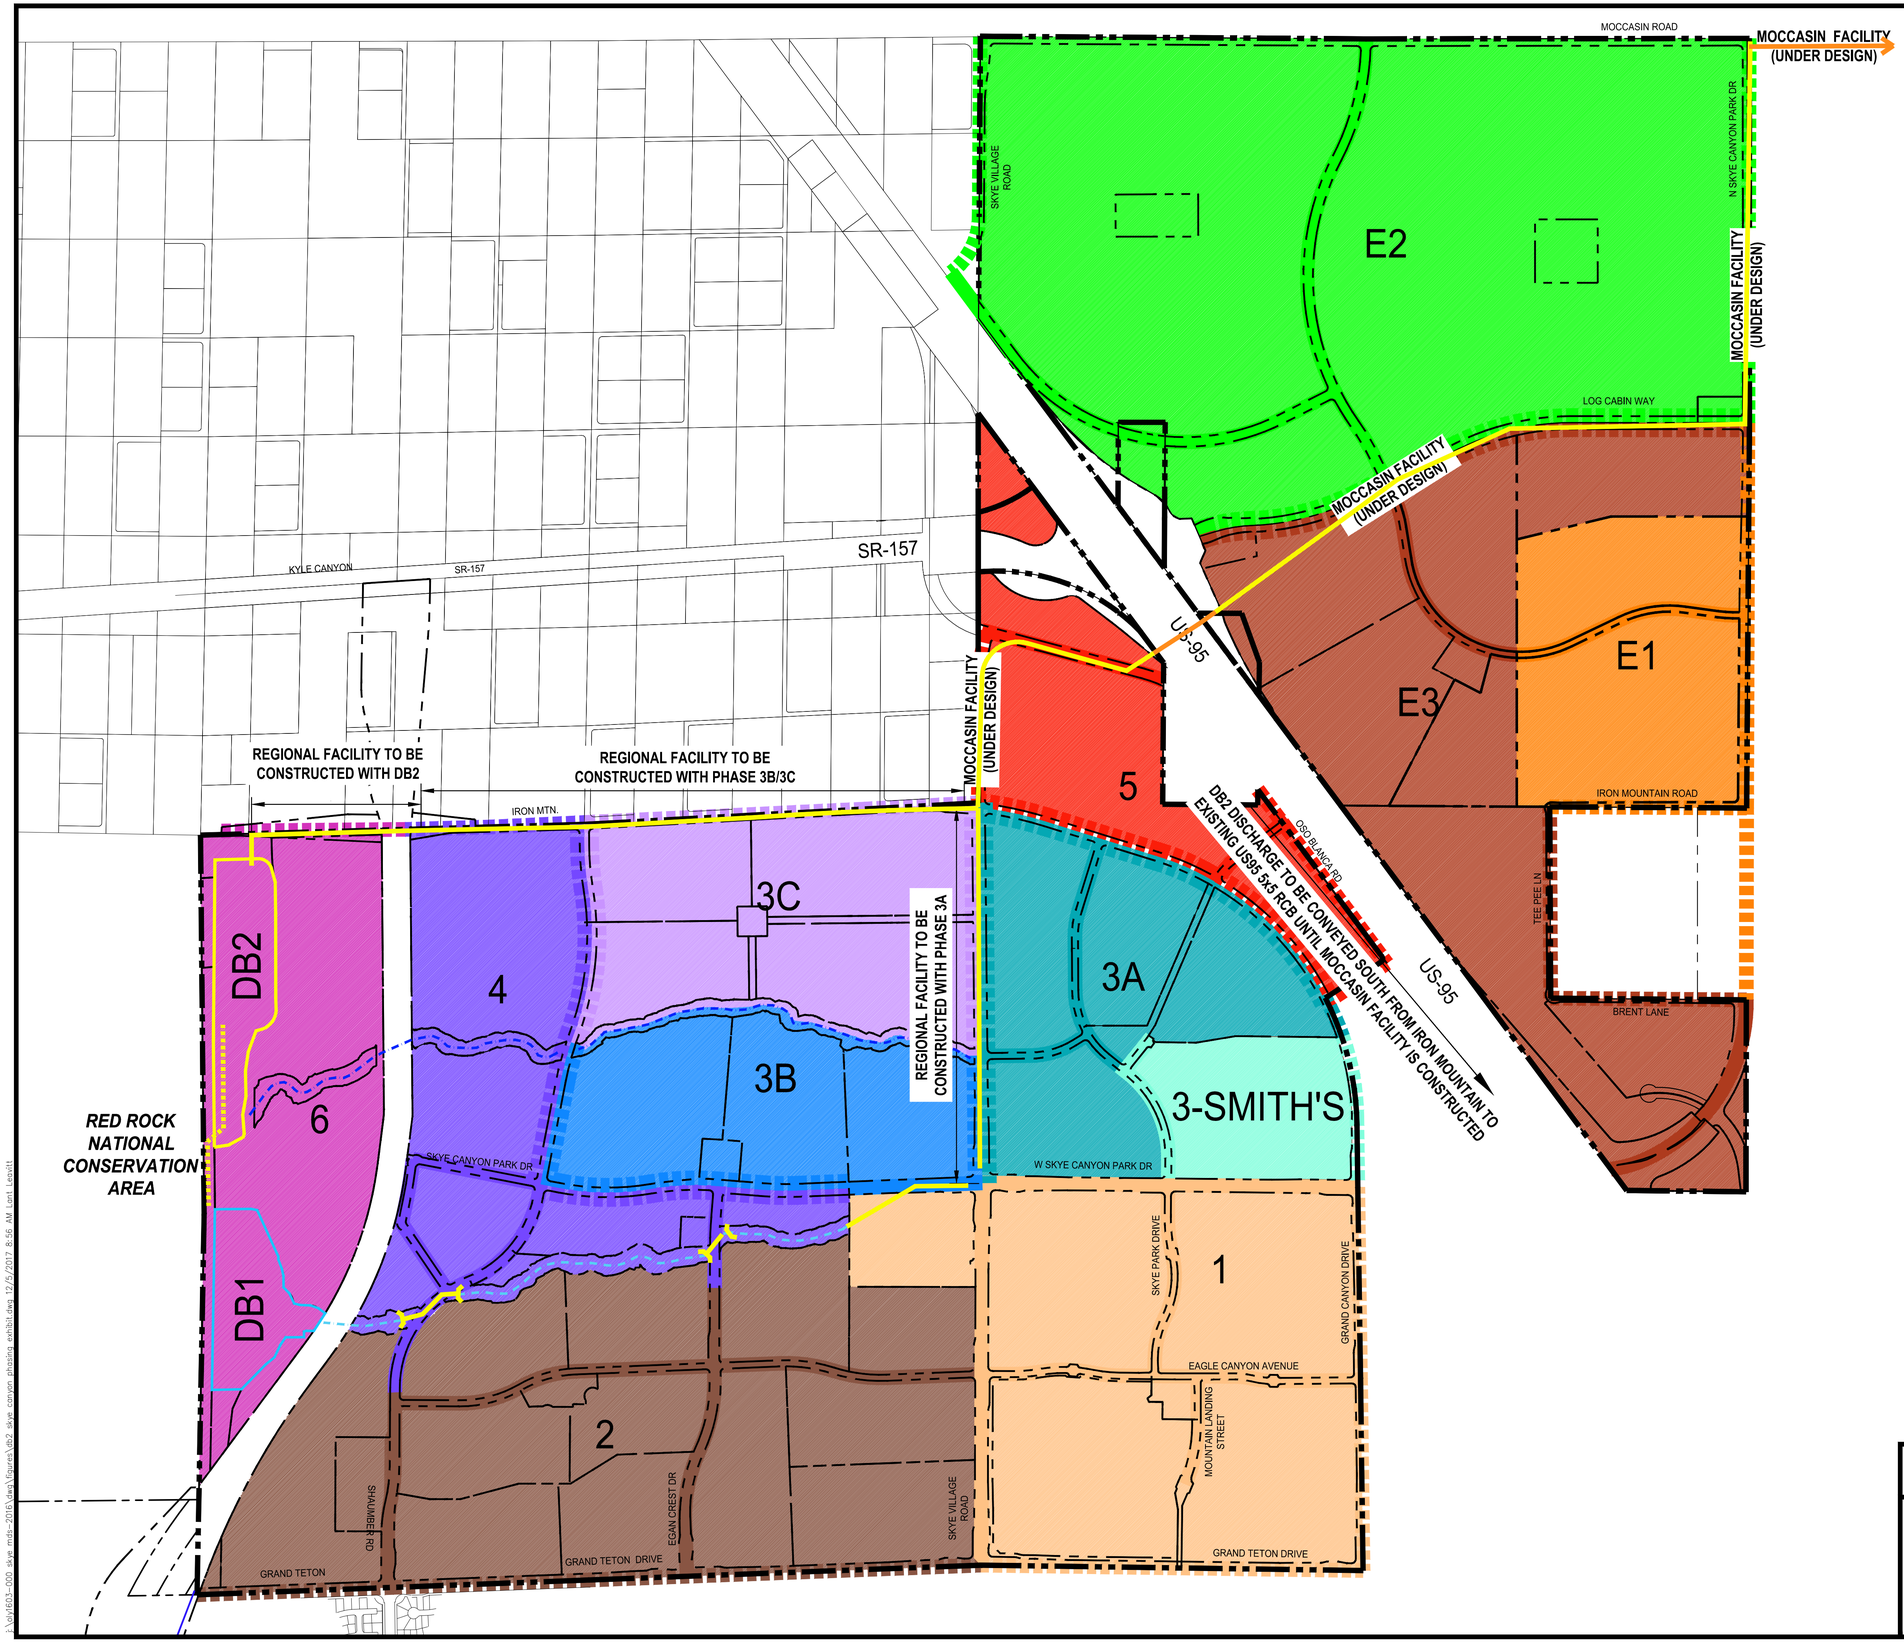

LEGEND

WEST SIDE INFRASTRUCTURE

- PHASE 1 (CONSTRUCTED)
- PHASE 2 (CONSTRUCTED)
- PHASE 3-SMITH'S (CONSTRUCTED)
- PHASE 3A (CURRENTLY IN DESIGN - REQUIRES COMPLETION OF DB2)
- PHASE 3B (CURRENTLY IN DESIGN - REQUIRES COMPLETION OF DB2, PHASE 3A)
- PHASE 3C (CURRENTLY IN DESIGN - REQUIRES COMPLETION OF DB2, PHASE 3A)
- PHASE 4 (REQUIRES COMPLETION OF DB2, PHASE 3A, AND MOCCASIN FACILITY)
- PHASE 5 (REQUIRES COMPLETION OF DB2, PHASE 3A, AND MOCCASIN FACILITY)
- PHASE 6 (REQUIRES COMPLETION OF DB2, PHASE 3A, AND MOCCASIN FACILITY)

EAST SIDE INFRASTRUCTURE

- PHASE E1
- PHASE E2 (REQUIRES COMPLETION OF MOCCASIN FACILITY)
- PHASE E3 (REQUIRES COMPLETION OF DB2, PHASE 3A, AND MOCCASIN FACILITY)

- PHASE/SUBPHASE BOUNDARY
- FULL STREET
- HALF STREET
- PROPOSED REGIONAL FACILITIES (BY DEVELOPER)
- PROPOSED REGIONAL FACILITIES (BY CLV)
- EXISTING CCRFCD REGIONAL FACILITIES

N

500 0 500 1000
SCALE FEET

SKYE CANYON

DEVELOPMENT PHASING EXHIBIT

SLATER HANIFAN GROUP
CONSULTING ENGINEERS & PLANNERS
5740 S. ARVILLE STREET #216, LAS VEGAS, NV 89118
PHONE (702) 284-5300 FAX (702) 284-5399

Olympia Companies L.L.C.

DATE: 12/04/17