LEGEND

E1 — SUBBASIN NAME

EXISTING STORM DRAIN

NORTH

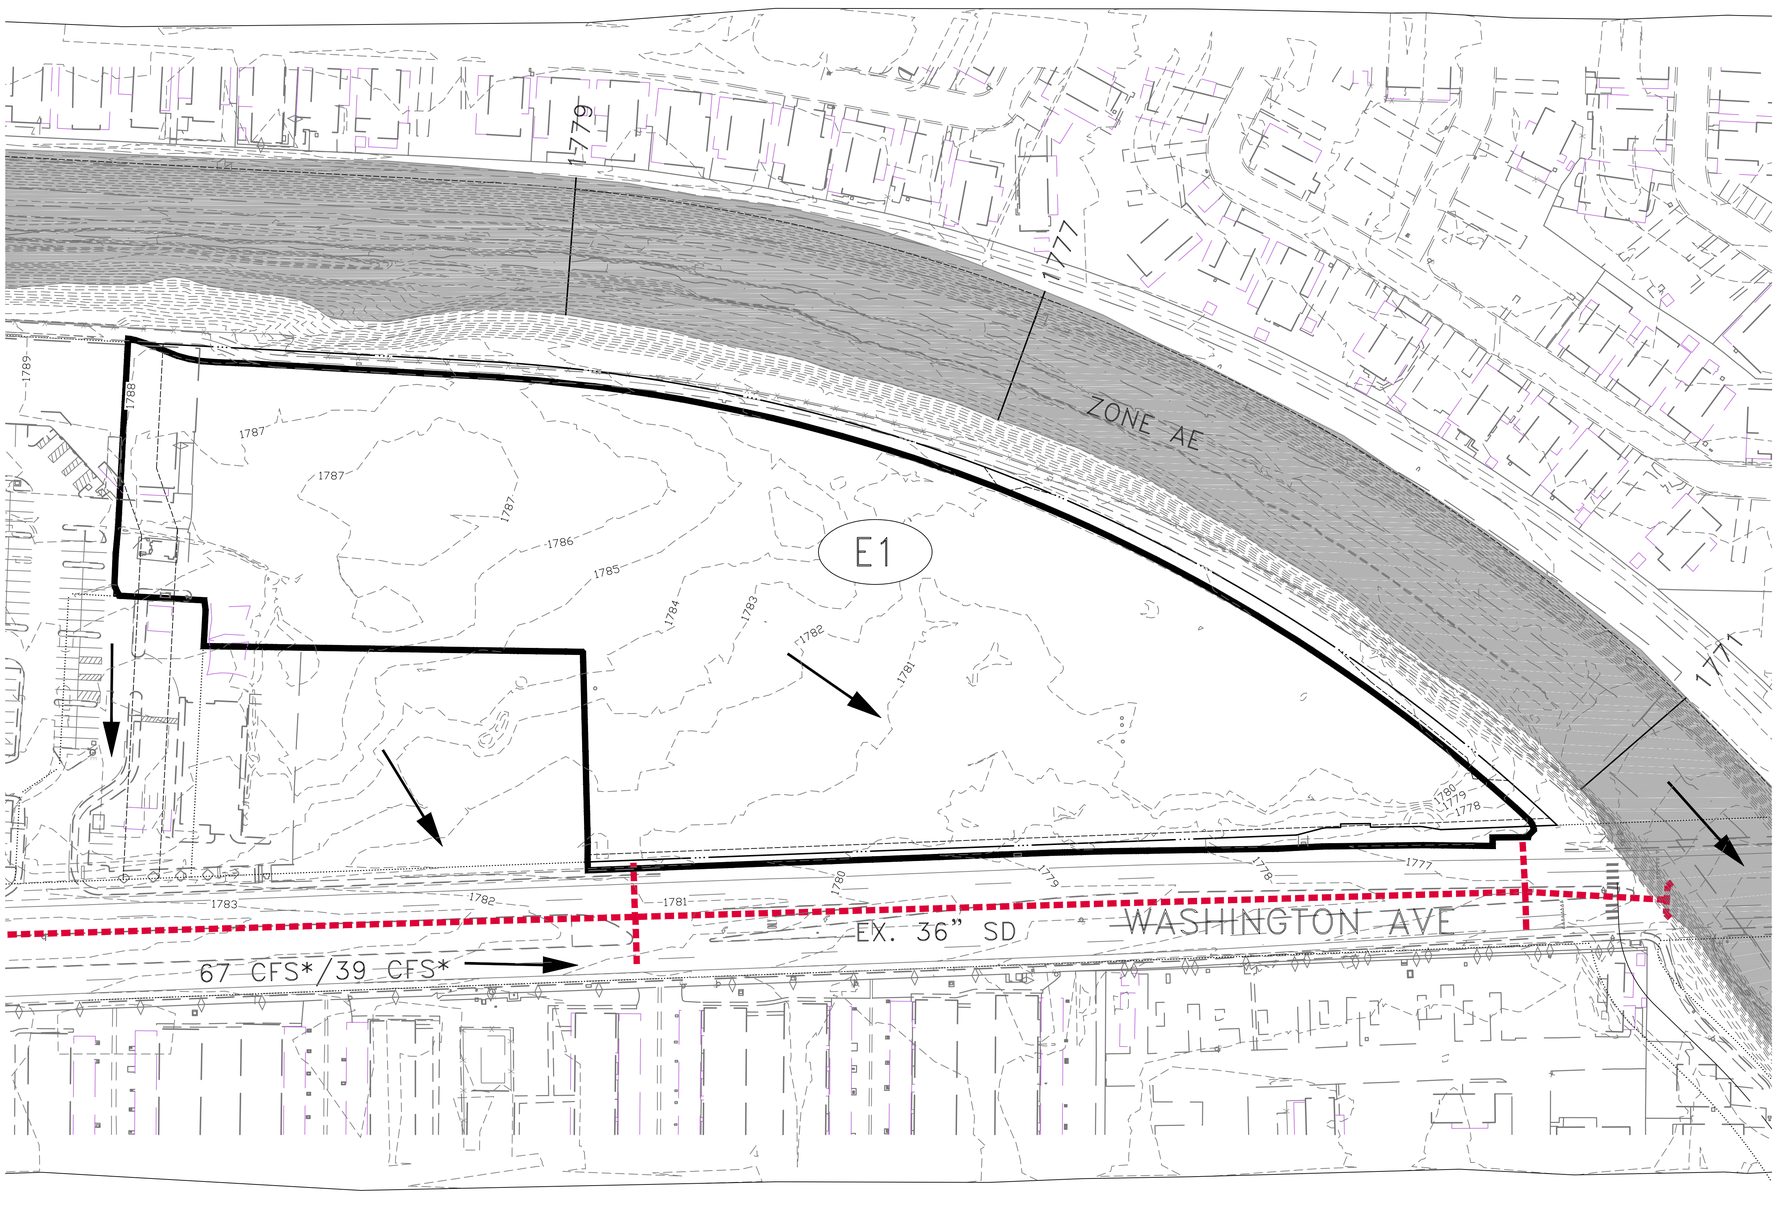

60 0 60 120
SCALE FEET

EXISTING CONDITIONS
SUBBASIN FLOW RATE SUMMARY

Subbasin ID	Area (acres)	Q_{100} (cfs)	Q_{10} (cfs)
E1	6.8	10	4

* Flow rate referenced from CLV Central Neighborhood Flood Control Master Plan

% COMPLETE

REV	DATE	DESCRIPTION	DATE	AGEN APP	DATE	GCW APP	DATE

PROJECT NO. 123456
DESIGN:
DRAWN:
CHECK:
PLOT DATE: 06-12-17
PLOT TIME: 09:02:49

GCW
ENGINEERS \ SURVEYORS
1555 S. RAINBOW BLVD.
LAS VEGAS, NV 89146
T: 702.804.2000
F: 702.804.2299
gcwengineering.com
F:\Projects\800\865-012\Division\Fctl\Figures\GCW_Fig5-Existing.dwg
Michelle Castell

JW ZUNINO & ASSOCIATES

WASHINGTON LAS VEGAS WASH PARK

FIGURE 5
EXISTING CONDITIONS DRAINAGE MAP

DRAWING
FIG5
1 OF 1 SHTS

LOG#