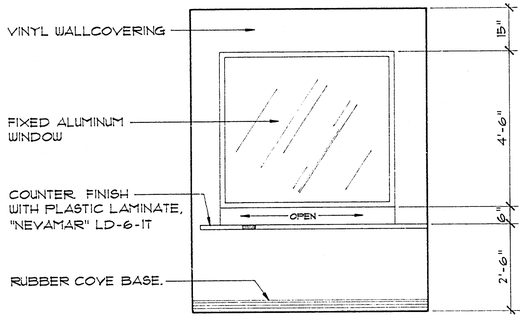

ELEVATION # 1

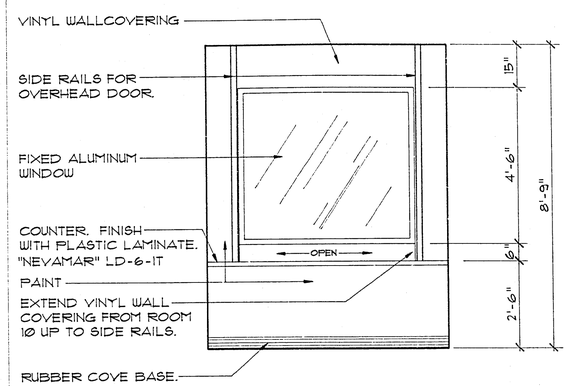

ELEVATION # 2

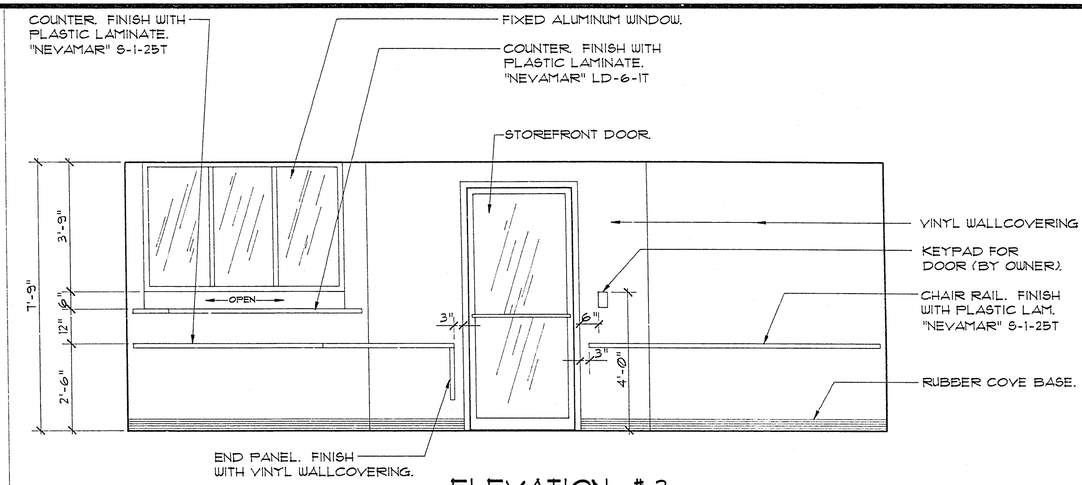

ELEVATION # 3

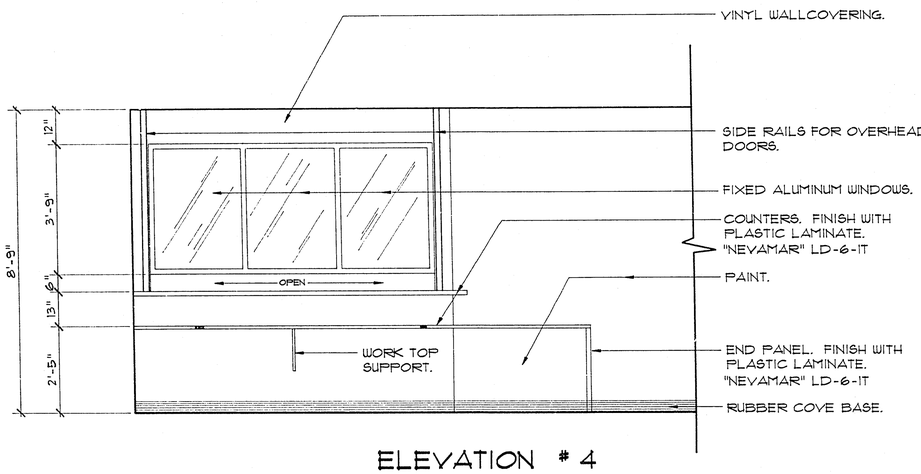

ELEVATION # 4

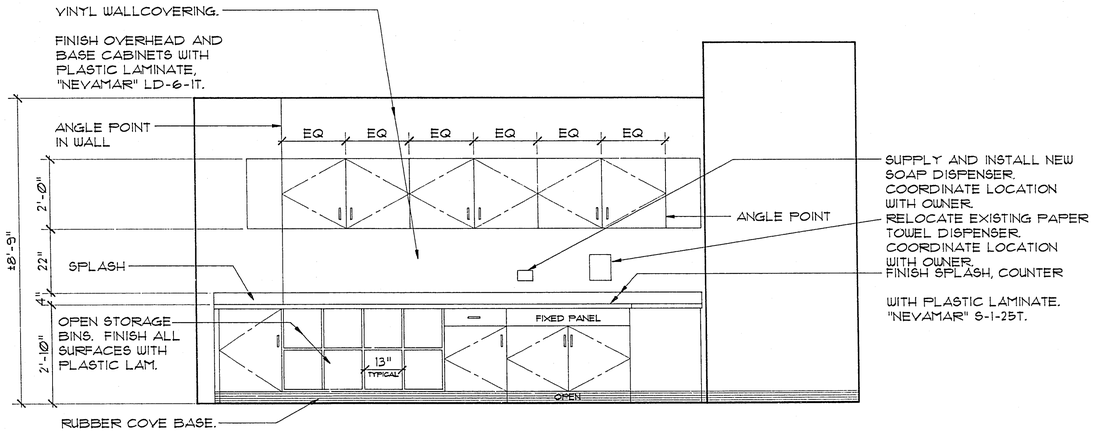

ELEVATION # 5

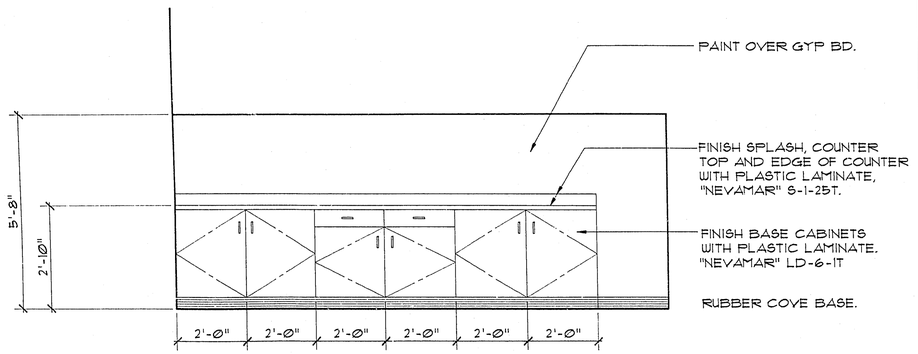

ELEVATION # 6

DEPARTMENT OF PUBLIC WORKS
ARCHITECTURAL SERVICES

DESIGN BY: FT
DRAWN BY: FT
DATE: 10-85
SCALE: 1/2" = 1'-0"

REVISIONS | DATE

CITY OF LAS VEGAS NEVADA

PROJECT:
CITY HALL RENOVATION
SIXTH FLOOR

SHEET:
ELEVATIONS

DRAWING NO.
521-237

10
20