16-13-115

FED RD REG NO	STATE	PROJECT NO	MILEPOST	SHEET NO
9	NEVADA	I-015-1( )	CL 43.38	

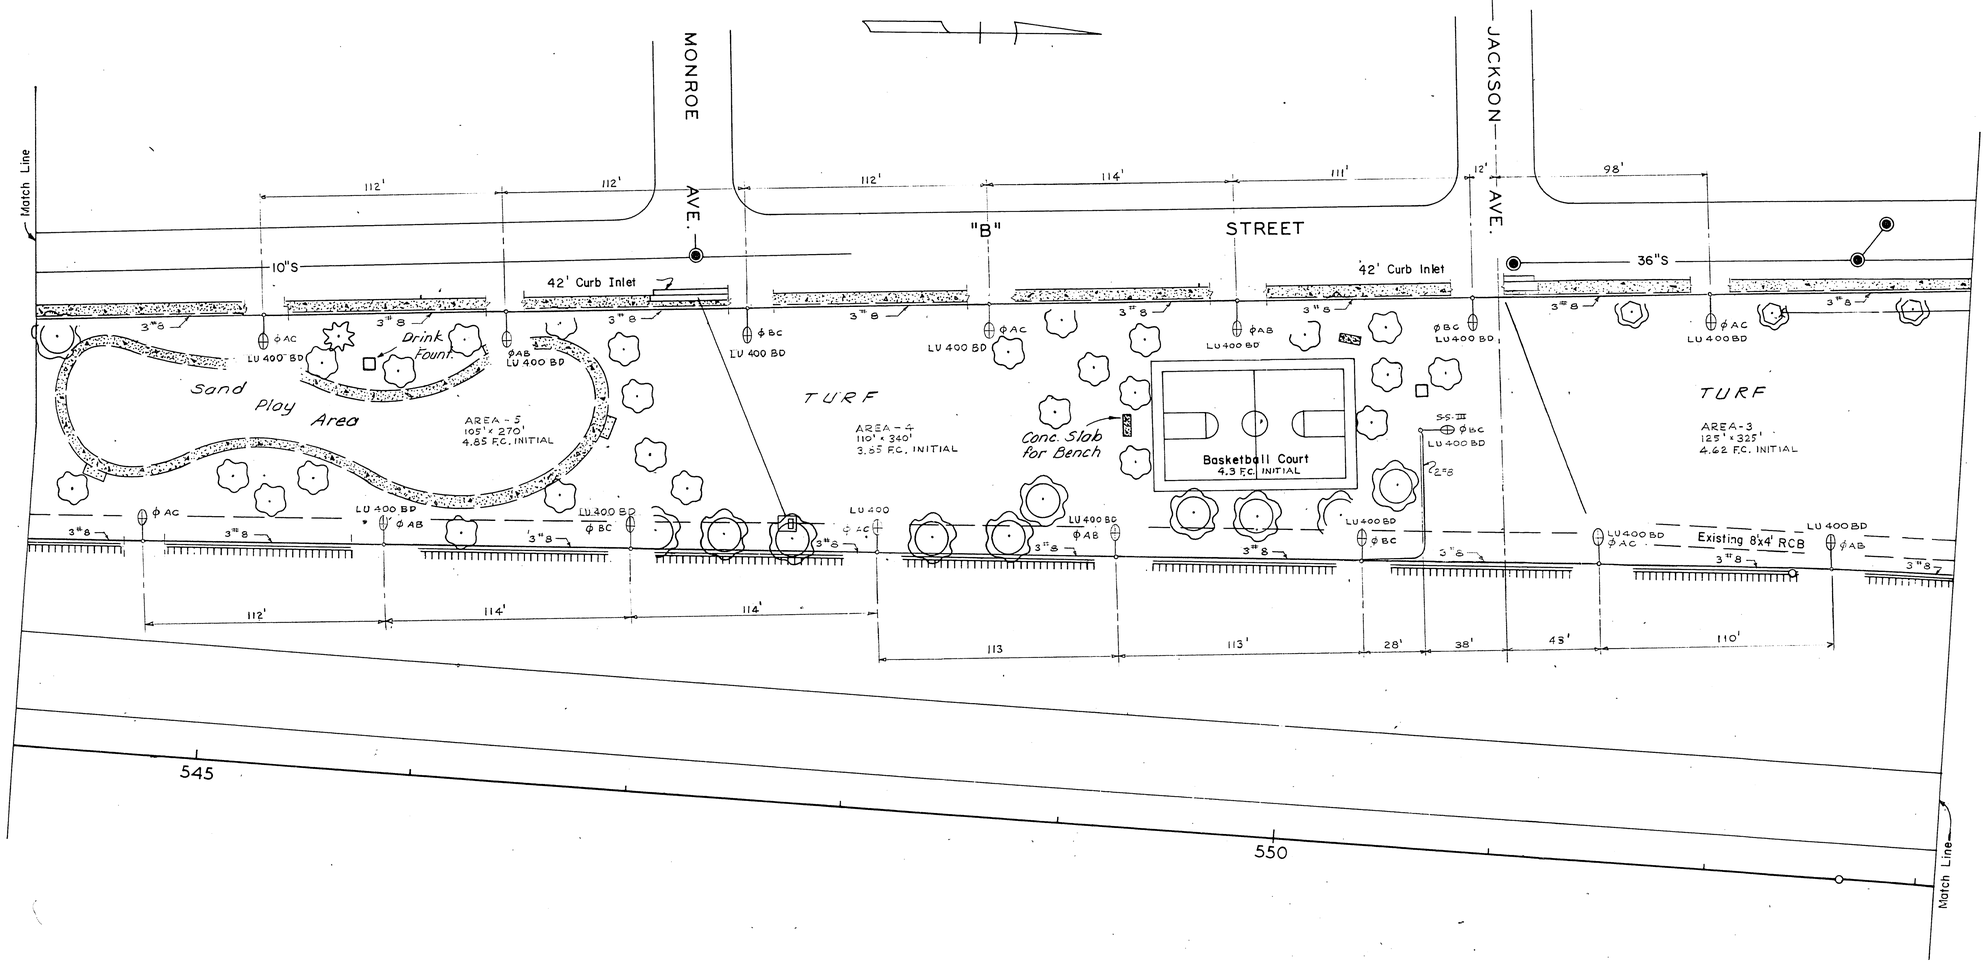

STATE OF NEVADA
DEPARTMENT OF HIGHWAYS

"B" STREET MINI-PARK PLANTING PLAN

W/O 3276 E2

650-22-1 (sheet 3)