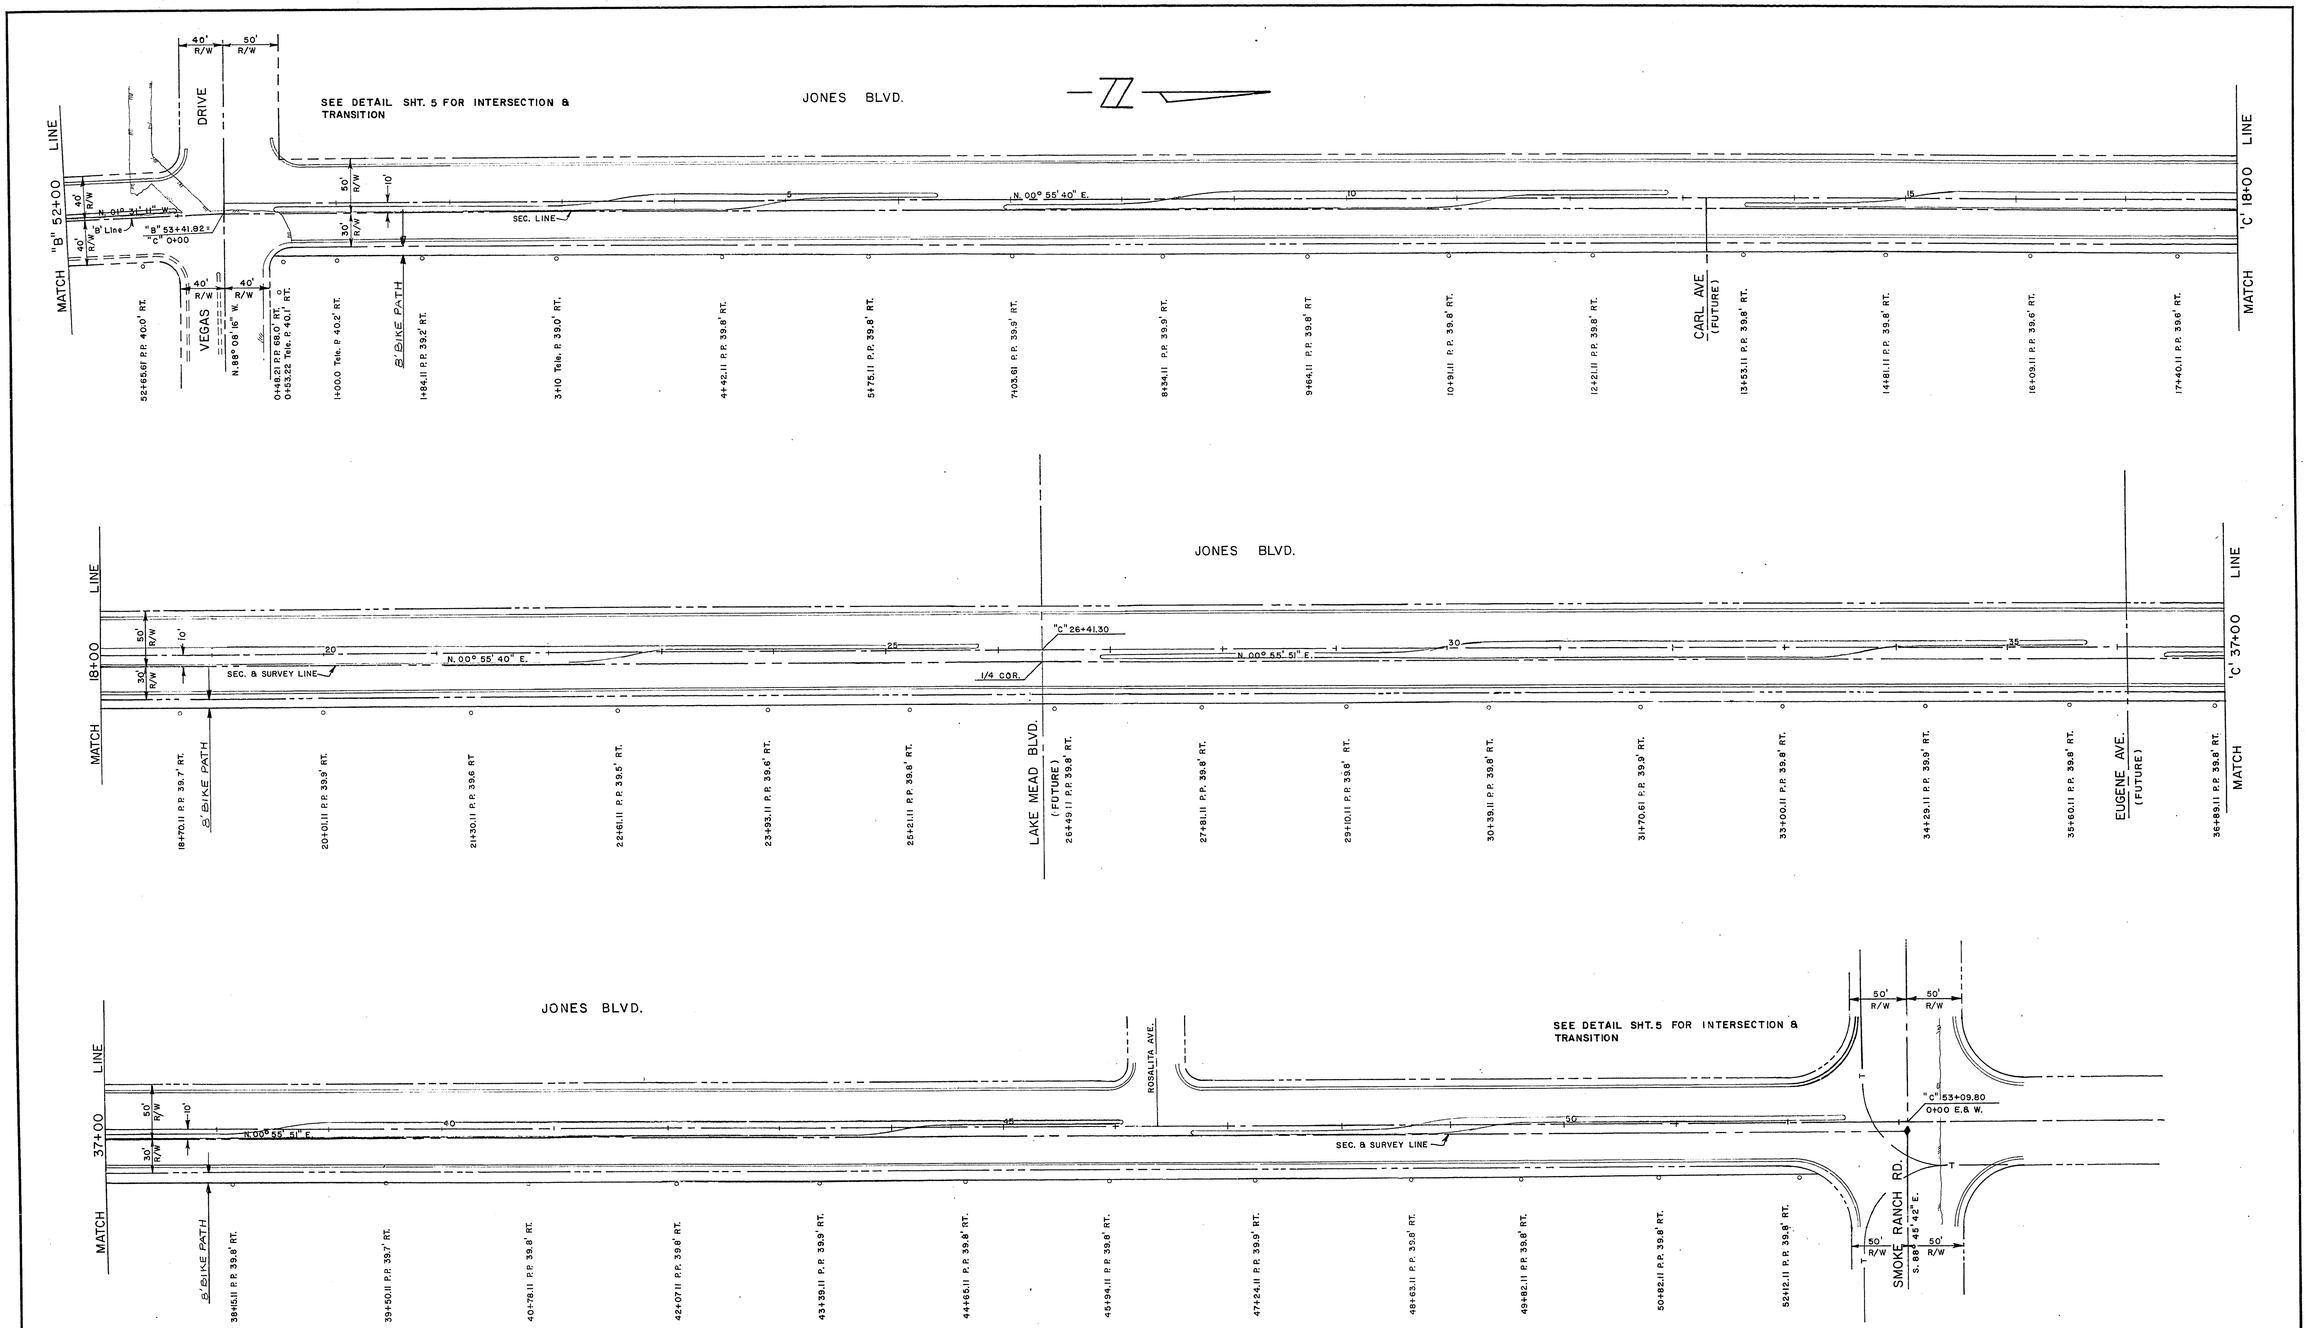

REVISED SHEET 3 OF 4

CITY OF LAS VEGAS NEVADA
DEPARTMENT OF PUBLIC WORKS
SERVICES DIVISION

DESIGN CRITERIA
JONES BLVD.
CHARLESTON BLVD TO SMOKE RANCH RD.

W.O. NO. 7694	F.BK. NO.	DATE	DRAWING NO.
SC.(H) 1" = 50'	SC. (V) ——	DEC. 75	107 – V948
DES. C.R. MALONE			FILE NO.
DR. P SULLIVAN			
APPROVED BY DIRECTOR OF PUBLIC WORKS			SHEET 3 OF 5
LAURENCE HAMPTON			

22-4-104