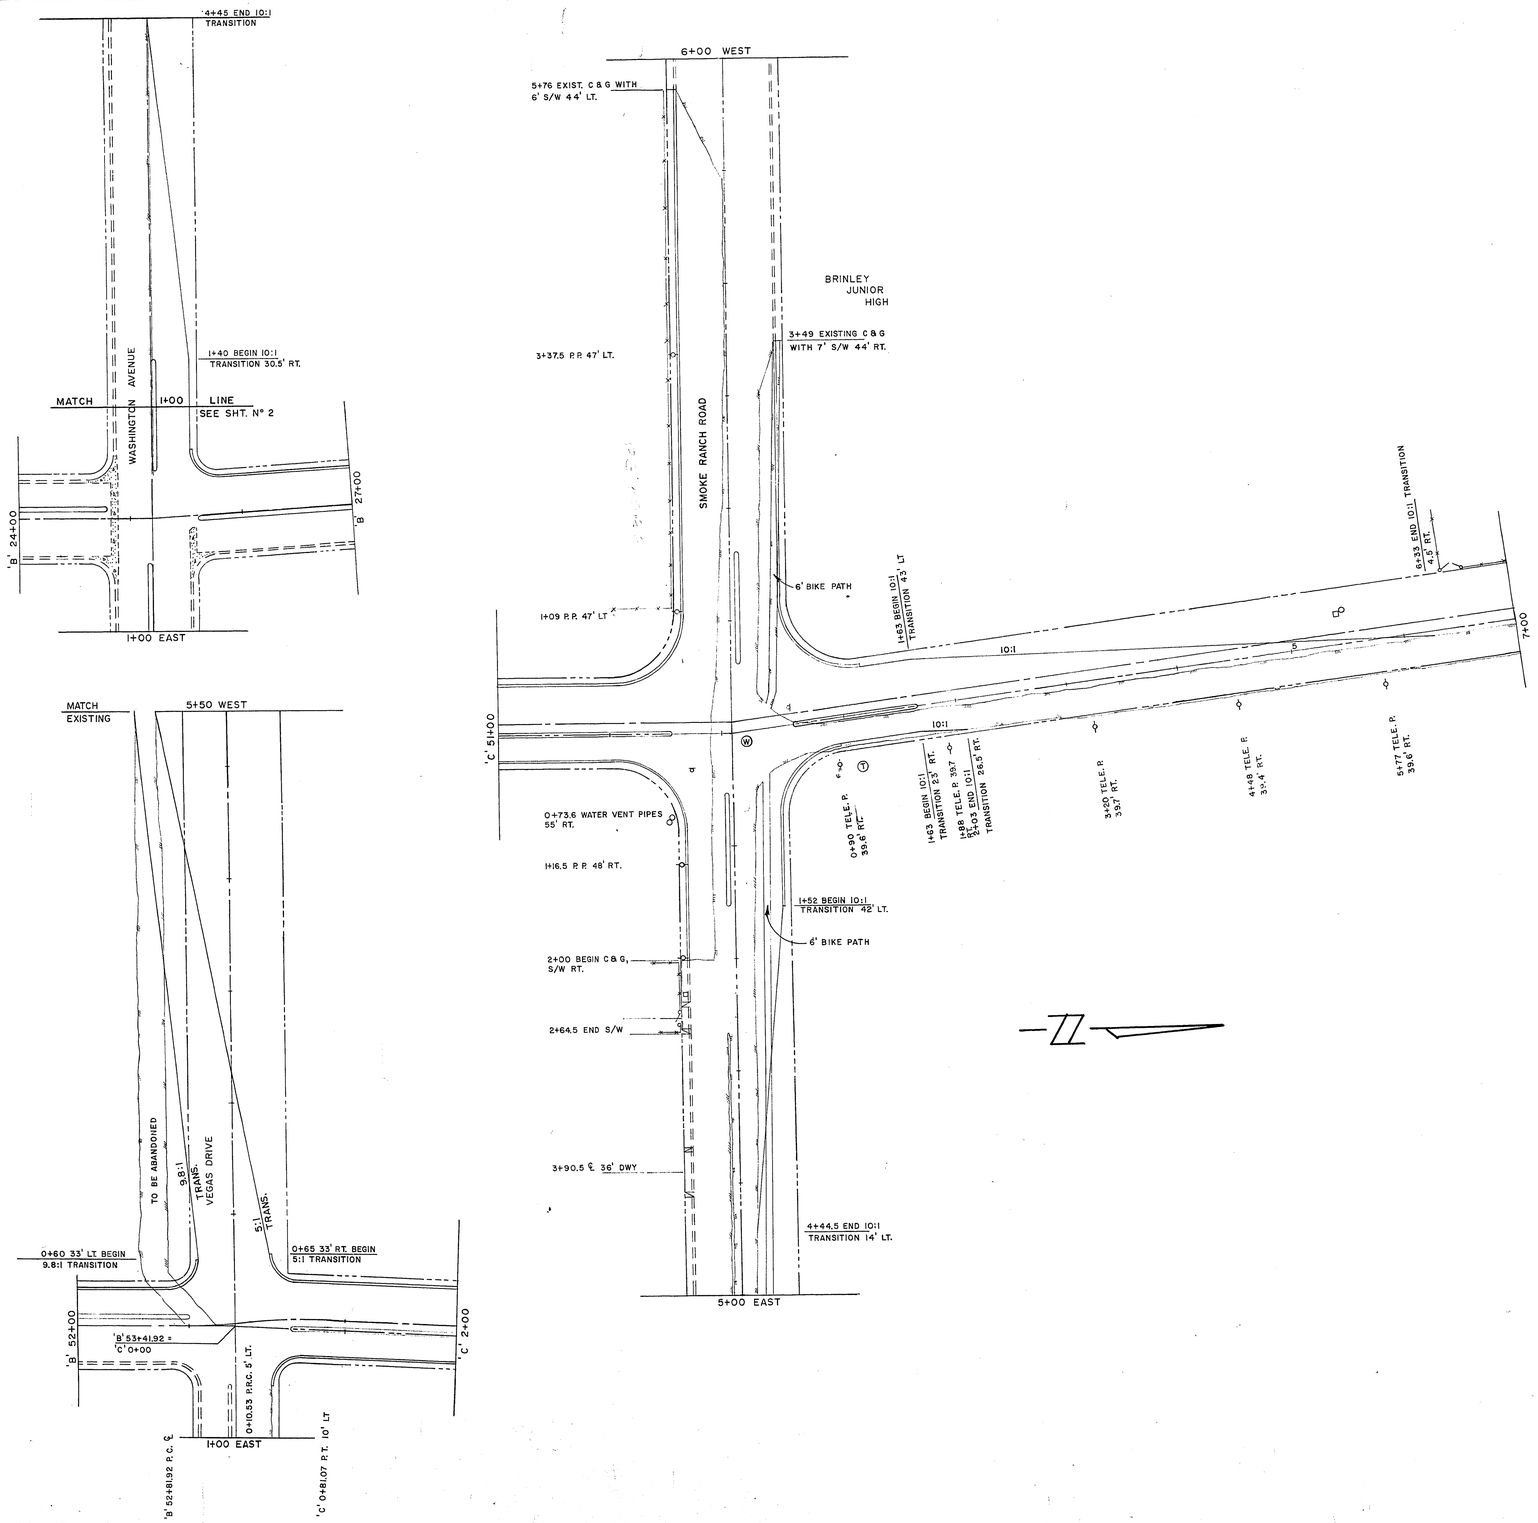


REVISION
ADDITIONAL SHT. N° 5

# CITY OF LAS VEGAS NEVADA
DEPARTMENT OF PUBLIC WORKS
SERVICES DIVISION

DESIGN CRITERIA
JONES BLVD.
CHARLESTON BLVD. TO SMOKE RANCH ROAD

| | | | |
|---|---|---|---|
| W.O. NO. 7694 | F. BK. NO. | DATE | DRAWING NO. |
| SC. (H) 1" = 60' | SC. (V) | DEC. 75 | 107-V948 |
| DES. C. P. MALONE | | | FILE NO. |
| DR. R. SULLIVAN | | | |
| APPROVED BY DIRECTOR OF PUBLIC WORKS | | | |
| LAURENCE HAMPTON | | | SHEET 5 OF 5 |

23-4-104

6-72 DIETERICH-POST ARKWRIGHT TRACING CLOTH #40008