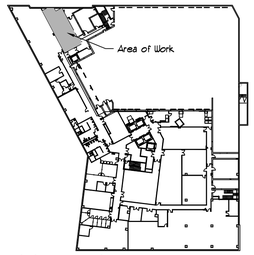

Key Plan

Electrical Power Plan - Mail Room

Scale: 1/4" = 1'-0"

Electrical Power Plan Notes

1. NEW ¾"C FROM TELEVISION CONNECTION OUTLET TO NEAREST CABLE TV JUNCTION BOX THIS FLOOR.
2. NEW TELEVISION CONNECTION OUTLET MOUNTED @ +84" AFF UNLESS NOTED OTHERWISE. VERIFY EXACT LOCATION WITH ARCHITECT PRIOR TO ROUGH IN.
3. NEW DUPLEX POWER RECEPTACLE PER CITY STANDARD.
4. NEW DOUBLE DUPLEX POWER RECEPTACLE PER CITY STANDARD.
5. NEW VOICE/DATA OUTLET PER CITY STANDARD.
6. EXISTING CONDUIT & WIRES TO BE CONNECTED TO A REUSED CIRCUIT AS SHOWN. VERIFY WIRE COLOR WITH NEW ASSIGNED CIRCUIT. REPLACE WIRE TO MATCH AS REQUIRED.

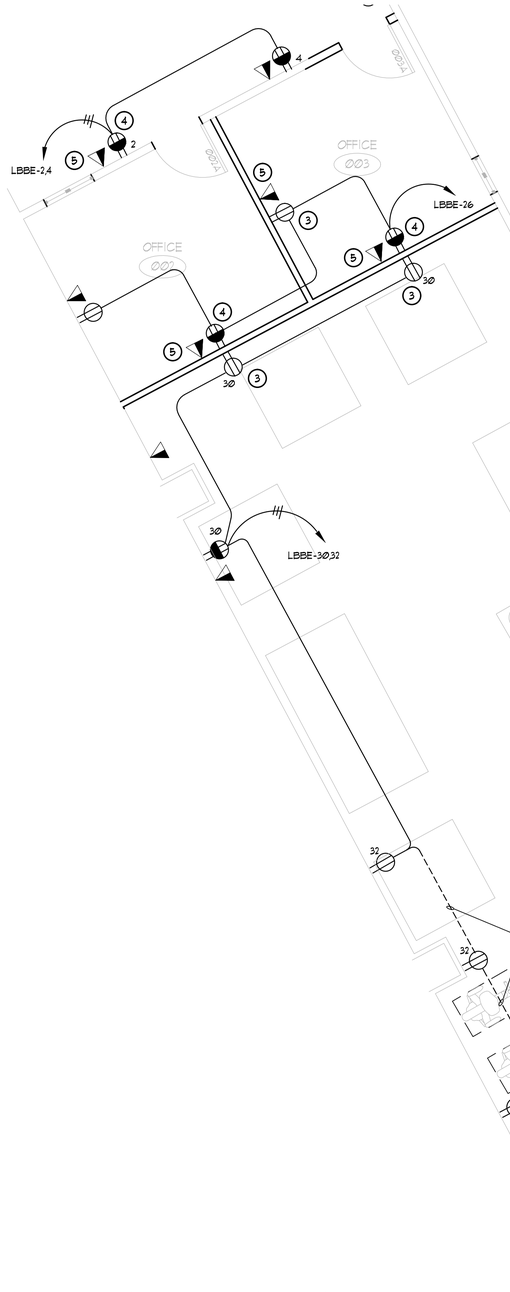

Electrical Power Plan - Fitness Center

Scale: 1/4" = 1'-0"

Electrical Power Plan General Notes

1. ALL POWER & VOICE/DATA OUTLETS SHOWN ARE EXISTING TO REMAIN UNLESS NOTED OTHERWISE. REFER SHEET ED1 FOR REMAINING POWER CIRCUITS & CIRCUITS TO BE REORGNIZED/REUSED.
2. ALL NEW POWER & VOICE/DATA OUTLETS SHOWN ARE TO BE MOUNTED @ +18" AFF UNLESS NOTED OTHERWISE. VERIFY EXACT LOCATION WITH OWNER/ARCHITECT PRIOR TO ROUGH IN.
3. ALL CONDUITS & WIRING WITH REUSED/REORGANIZED CIRCUITS & THEIR HOME RUNS AS SHOWN ARE NEW UNLESS NOTED OTHERWISE. MINIMUM WIRING SIZES SHALL BE ½"C, #12 COPPER THHN TYPE UNLESS NOTED OTHERWISE.
4. WORK, MATERIALS & EQUIPMENT SHALL CONFORM TO THE LATEST EDITIONS OF LOCAL, STATE & NATIONAL CODES & ORDINANCES.
5. FINAL CONNECTIONS TO EQUIPMENT SHALL BE PER MANUFACTURER'S APPROVED WIRING DIAGRAMS, DETAILS & INSTRUCTIONS. PROVIDE MATERIALS & EQUIPMENT COMPATIBLE WITH EQUIPMENT ACTUALLY SUPPLIED.

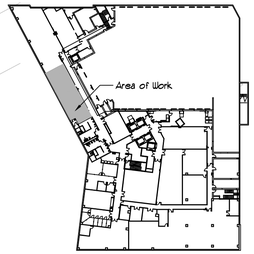

Key Plan

CITY OF LAS VEGAS NEVADA

REVISIONS

CONSULTANT

Department of Operations and Maintenance

City Hall Fitness Center
495 South Main Street

Electrical Power Plan

STAMP

REGISTERED PROFESSIONAL ENGINEER-STATE OF NEVADA
JIANZHONG JIANG
Exp: _____
ELECTRICAL
NO. 13959

OWNER: CITY OF LAS VEGAS
Department of Operations & Maintenance

3104 East Bonanza Road
LAS VEGAS, NEVADA 89101
PHONE: (702) 229-6220
FAX: (702) 382-0619
TDD: (702) 386-9108

DRAWN	JJ
FILE	CH-FP Fitness Ctr-E
DATE	October 2012
SCALE	As Shown
BID NO	
CLV DWG NO	521-298-FC
SHT NO	E2.1

DRAWINGS AND SPECIFICATIONS RETAINED BY THE CLIENT MAY BE UTILIZED SOLELY FOR OCCUPYING THE PROJECT FOR WHICH THEY WERE PREPARED AND NOT FOR THE CONSTRUCTION OF ANY OTHER PROJECT IN A C 623.780

DRAWINGS AS INSTRUMENTS OF SERVICE ARE THE PROPERTY OF THE DESIGN PROFESSIONAL WHOSE STAMP OF CERTIFICATION APPEARS ON THE DRAWINGS AND SPECIFICATIONS ANY USE OR REPRODUCTION IN WHOLE OR IN PART WITHOUT WRITTEN CONSENT IS STRICTLY PROHIBITED COPIES OF THE DRAWINGS AND SPECIFICATIONS