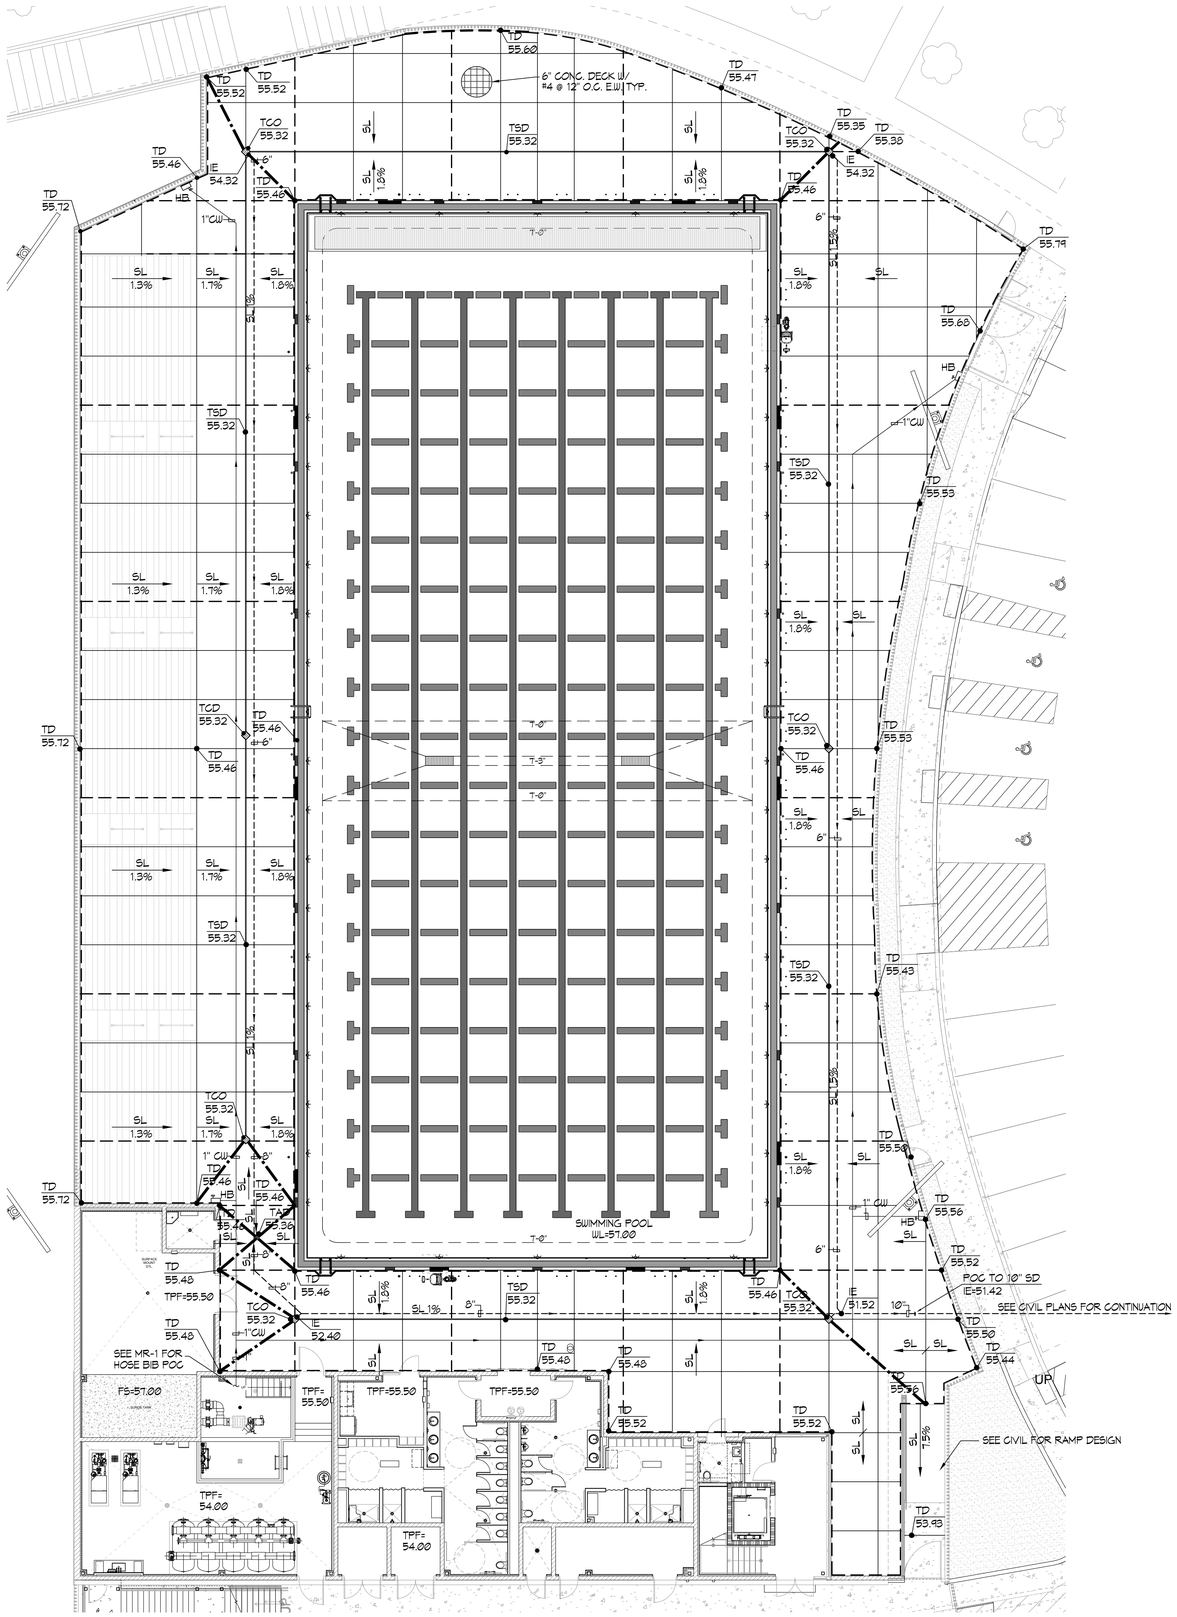

LEGEND

—EJ—	=	EXPANSION JOINT
—CJ—	=	CONTROL JOINT
—TSD—	=	TOP OF SLOT DRAIN
TCO	=	TOP OF CLEAN-OUT
AL	=	ACCESSIBLE LIFT
HB	=	HOSE BIBB
SCA	=	SURGE CHAMBER ACCESS COVER
TAD	=	TOP OF AREA DRAIN
CW	=	COLD WATER
SL	=	SLOPE DIRECTION
WL	=	WATERLEVEL
TD	=	TOP OF DECK
TFF	=	TOP OF FINISHED FLOOR
I.E.	=	INVERT ELEVATION
P.O.C.	=	POINT OF CONNECTION
SD	=	STORM DRAIN
TG	=	TOP OF GRATE
TC	=	TOP OF CURB
(E)	=	EXISTING
DS	=	DOWNSPOUT

NOTES:

1. COORDINATE SIGNAGE PLACEMENT AND COLOR SCHEME WITH OWNER PRIOR TO INSTALLATION.
2. DECKS SHALL HAVE 1% MIN. SLOPE AND 1.8% MAX. SLOPE TO DRAINS, AND 1.8% MAX. CROSS SLOPES.
3. ALL POOL DECKING SHALL BE NON-SLIP AND NON-ABRASIVE MEDIUM BROOM FINISH WITH NATURAL GRAY CONCRETE UNLESS OTHERWISE NOTED.
4. REFER TO ARCHITECTURAL PLANS FOR LOCATIONS AND QUANTITY OF REQUIRED EXITS, DRINKING FOUNTAINS, AND SANITARY FIXTURES.
5. THE POOL CANNOT BE WITHOUT AN APPROVED POOL ENCLOSURE AT ANY TIME, INCLUDING DURING CONSTRUCTION AND INSTALLATION OF THE NEW POOL ENCLOSURE.

1 **SWIMMING POOL DECK PLAN** 1"=10'-0"

NO.	DATE	REVISIONS
A		SCHEMATIC DESIGN
B		DESIGN DEVELOPMENT

PREPARED BY

NOT FOR CONSTRUCTION

THESE DRAWINGS AND SPECIFICATIONS ARE THE PROPERTY OF CARPENTER BUILDING & LAND DEVELOPMENT, INC. AND MAY NOT BE REPRODUCED OR USED FOR SPECIFIED PROJECT TO FOR PERSONS NAMED HEREON AND FOR THE CONSTRUCTION OF A SINGLE BUILDING. ANY REPRODUCTION OR USE FOR ANY OTHER PURPOSE OR BY ANY OTHER PERSON WHATSOEVER, IS STRICTLY PROHIBITED WITHOUT THE WRITTEN PERMISSION OF CARPENTER BUILDING & LAND DEVELOPMENT, INC.

TITLE **REGIONAL AQUATIC CENTER AT PAVILION POOL**

SHEET SWIMMING POOL DECK PLAN

PREPARED FOR **CITY OF LAS VEGAS**

BID #	BID NO:	DATE: 6/27/2022	
H #	H NO:	DESIGNED BY: -	
SUBMITTAL STAGE:		DRAWN BY: AP	
SUBMITTAL STAGE:		CHECKED BY: -	

SHEET **DP.1**

DRAWING NO.

DO NOT SCALE DRAWINGS

G:\ONG\2007 CLV PAVILION CENTER POOL\NCOMING\SYR OWNER\TOOL TITLE BLOCK REVLDWG

6/26/18