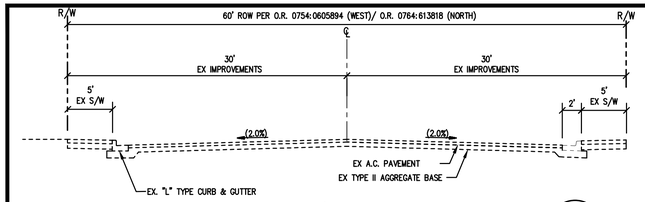

ALMOND TREE LN (60' PUBLIC) STREET SECTION

NOT TO SCALE

A
–

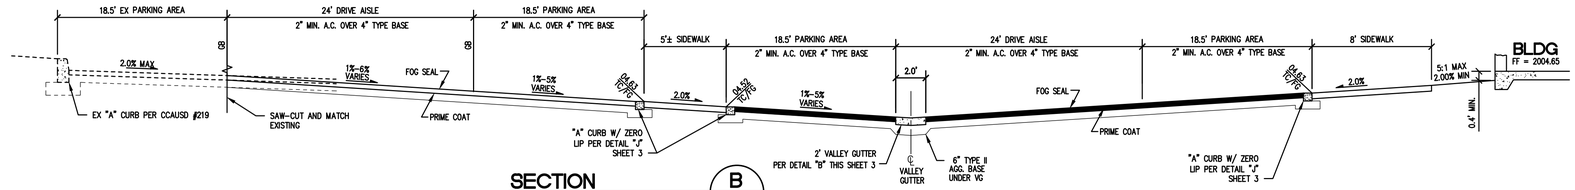

SECTION

NOT TO SCALE

B
–

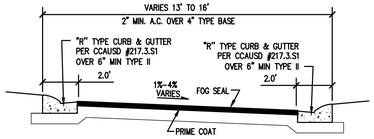

STREET SECTION

NOT TO SCALE

C
–

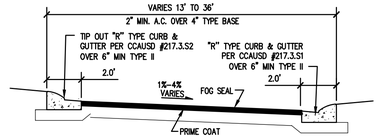

STREET SECTION

NOT TO SCALE

D
–

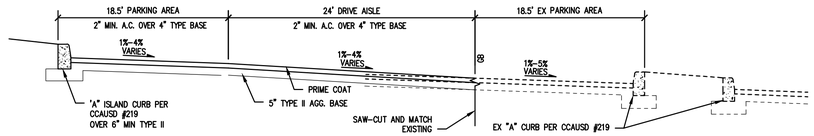

STREET SECTION

NOT TO SCALE

E
–

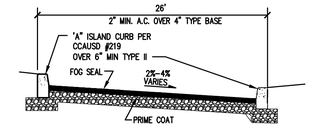

STREET SECTION

NOT TO SCALE

F
–

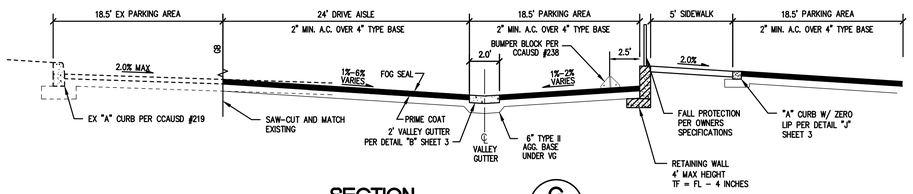

SECTION

NOT TO SCALE

G
–

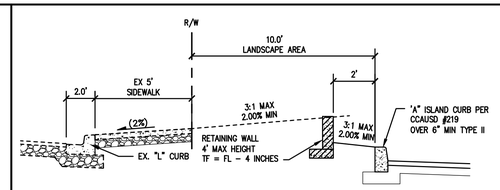

SECTION

NOT TO SCALE

H
–

PERIMETER WALL NOTE

PERIMETER WALL SHALL CONSIST OF DECORATIVE BLOCK WITH 20% CONTRASTING MATERIAL AND CAP

Tommy Car Wash Systems

CAUTION TO SUBCONTRACTOR !

EXISTING UTILITY LOCATIONS SHOWN HEREON ARE APPROXIMATE ONLY. IT SHALL BE THE SUBCONTRACTOR'S RESPONSIBILITY TO DETERMINE THE EXACT VERTICAL AND HORIZONTAL LOCATION OF ALL EXISTING UNDERGROUND UTILITIES PRIOR TO COMMENCING CONSTRUCTION. NO REPRESENTATION IS MADE THAT ALL EXISTING UTILITIES ARE SHOWN HEREON. THE ENGINEER ASSUMES NO RESPONSIBILITY FOR UTILITIES NOT SHOWN OR UTILITIES NOT SHOWN IN THEIR PROPER LOCATION.

AVOID HITTING OVERHEAD POWER LINES. IT'S COSTLY

CALL BEFORE YOU DO OVERHEAD

1-702-227-2929

NEVADA POWER ENVIRONMENT & SAFETY SERVICES DEPARTMENT

Call Before You Dig

AVOID CUTTING UNDERGROUND UTILITY LINES. IT'S COSTLY.

CALL 811

OR 1-800-642-2444

CLV# L23-
DWG#

REV	REVISION DESCRIPTION	SHEETS	APP BY	APP DATE

TITLE

SECTION SHEET

PROJECT

TOMMY'S CAR WASH @ SAHARA & MARYLAND
CITY OF LAS VEGAS, NEVADA

REGISTERED PROFESSIONAL ENGINEER STATE OF NEVADA
PETER J. LAAS
Exp:12/31/25
CIVIL
No. 14444
11/21/2023

Impulse
Civil Engineering & Planning
$I = \int F \cdot dt$
CIVIL ENGINEERS · PLANNERS
7465 WEST ALONE DRIVE, SUITE 226
LAS VEGAS, NEVADA 89113
PHONE: (702) 815-0720
FAX: (702) 478-8535

W.O. # : MC-2303
BY : REH
DATE : 11/18/23
SCALE : N.T.S.

SHEET 4 OF 8 SHEETS

File: P:\Clients\Tommys Car Wash\Sahara-Maryland\Imp Plan\03-04 DETAIL SHEET.dwg Sheet: 04 SECTIONS Date: 21-Nov-23 11:48:12am