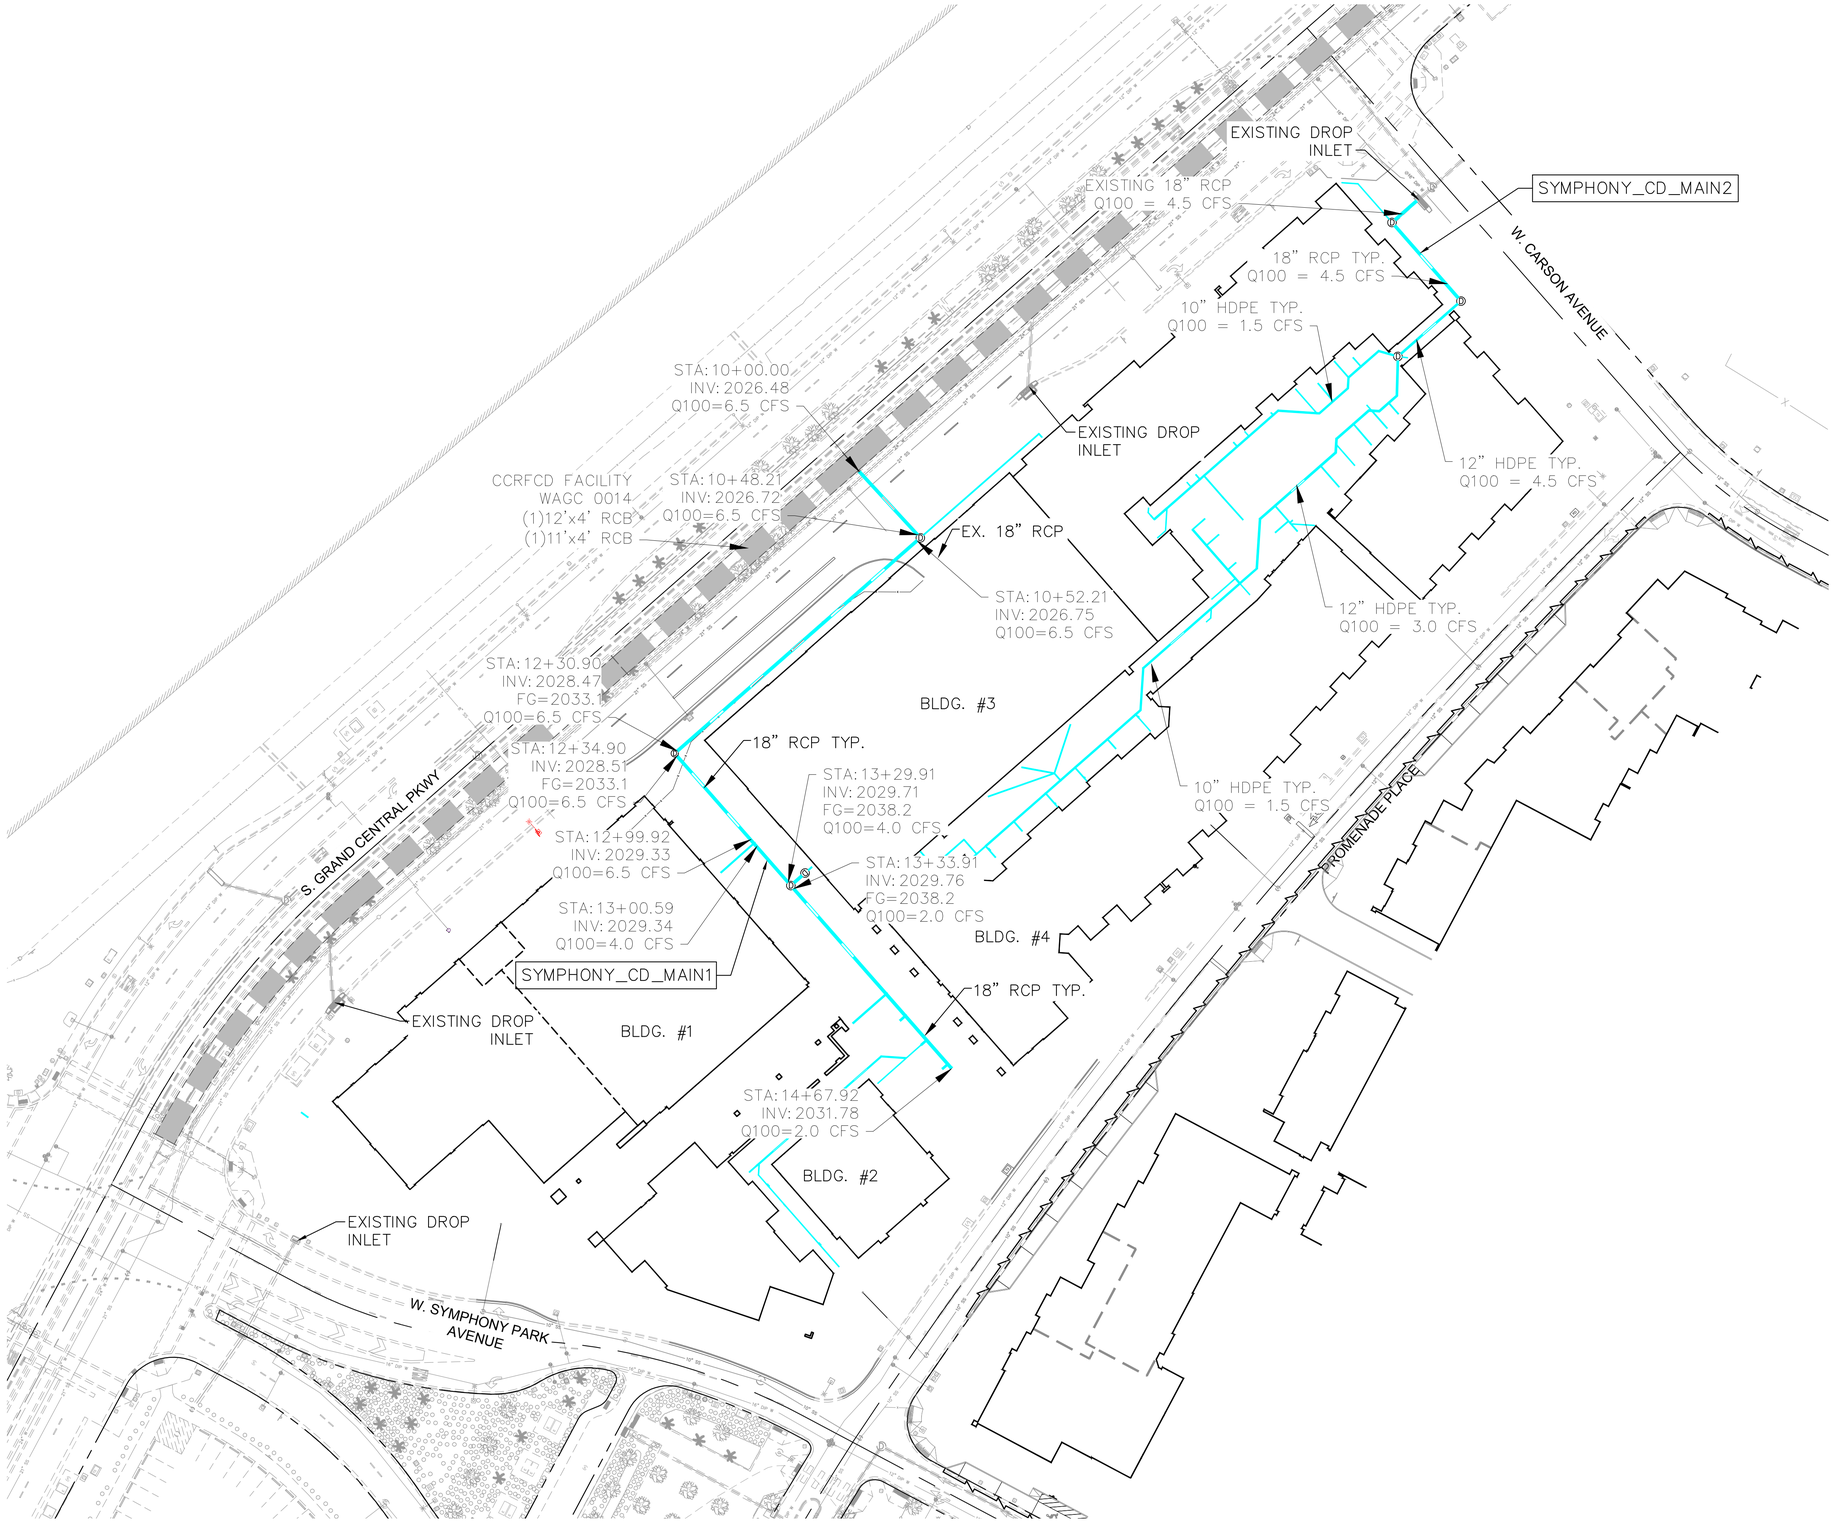

NORTH

GRAPHIC SCALE IN FEET
0 20 40 80
1" = 40'

LEGEND

PROPOSED STORM DRAIN

EXISTING STORM DRAIN

SYMPHONY_CD_MAIN1		
WSPG Station	Q_{100} (cfs)	WSPGW Depth (ft)
10+00.00	6.5	1.50
10+48.21	6.5	1.43
10+52.21	6.5	1.41
12+30.90	6.5	0.80
12+34.90	6.5	0.80
12+99.92	6.5	0.99
13+00.59	4.0	1.50
13+29.91	4.0	1.13
13+33.91	2.0	1.26
14+67.92	2.0	0.53

SYMPHONY_CD_MAIN2		
WSPG Station	Q_{100} (cfs)	WSPGW Depth (ft)
10+00.00	4.5	2.09
10+58.50	4.5	0.81

No.	REVISIONS	DATE	BY

Kimley»Horn

© 2020 KIMLEY-HORN AND ASSOCIATES, INC.
6671 LAS VEGAS BOULEVARD S., SUITE 320
LAS VEGAS, NV 89119
WWW.KIMLEY-HORN.COM
PHONE: 702-862-3600

KHA PROJECT 192005001
DATE 03/14/2025
SCALE AS SHOWN
DESIGNED BY JD
DRAWN BY JD
CHECKED BY MS
DATE:

WSPG FIGURE

SYMPHONY PARK BLOCKS C&D
PREPARED FOR
SYMPHONY PARK

CITY OF LAS VEGAS NEVADA

WSPG

This document, together with the concepts and designs presented herein, as an instrument of service, is intended only for the specific purpose and client for which it was prepared. Reuse of and improper reliance on this document without written authorization and adaptation by Kimley-Horn and Associates, Inc. shall be without liability to Kimley-Horn and Associates, Inc.