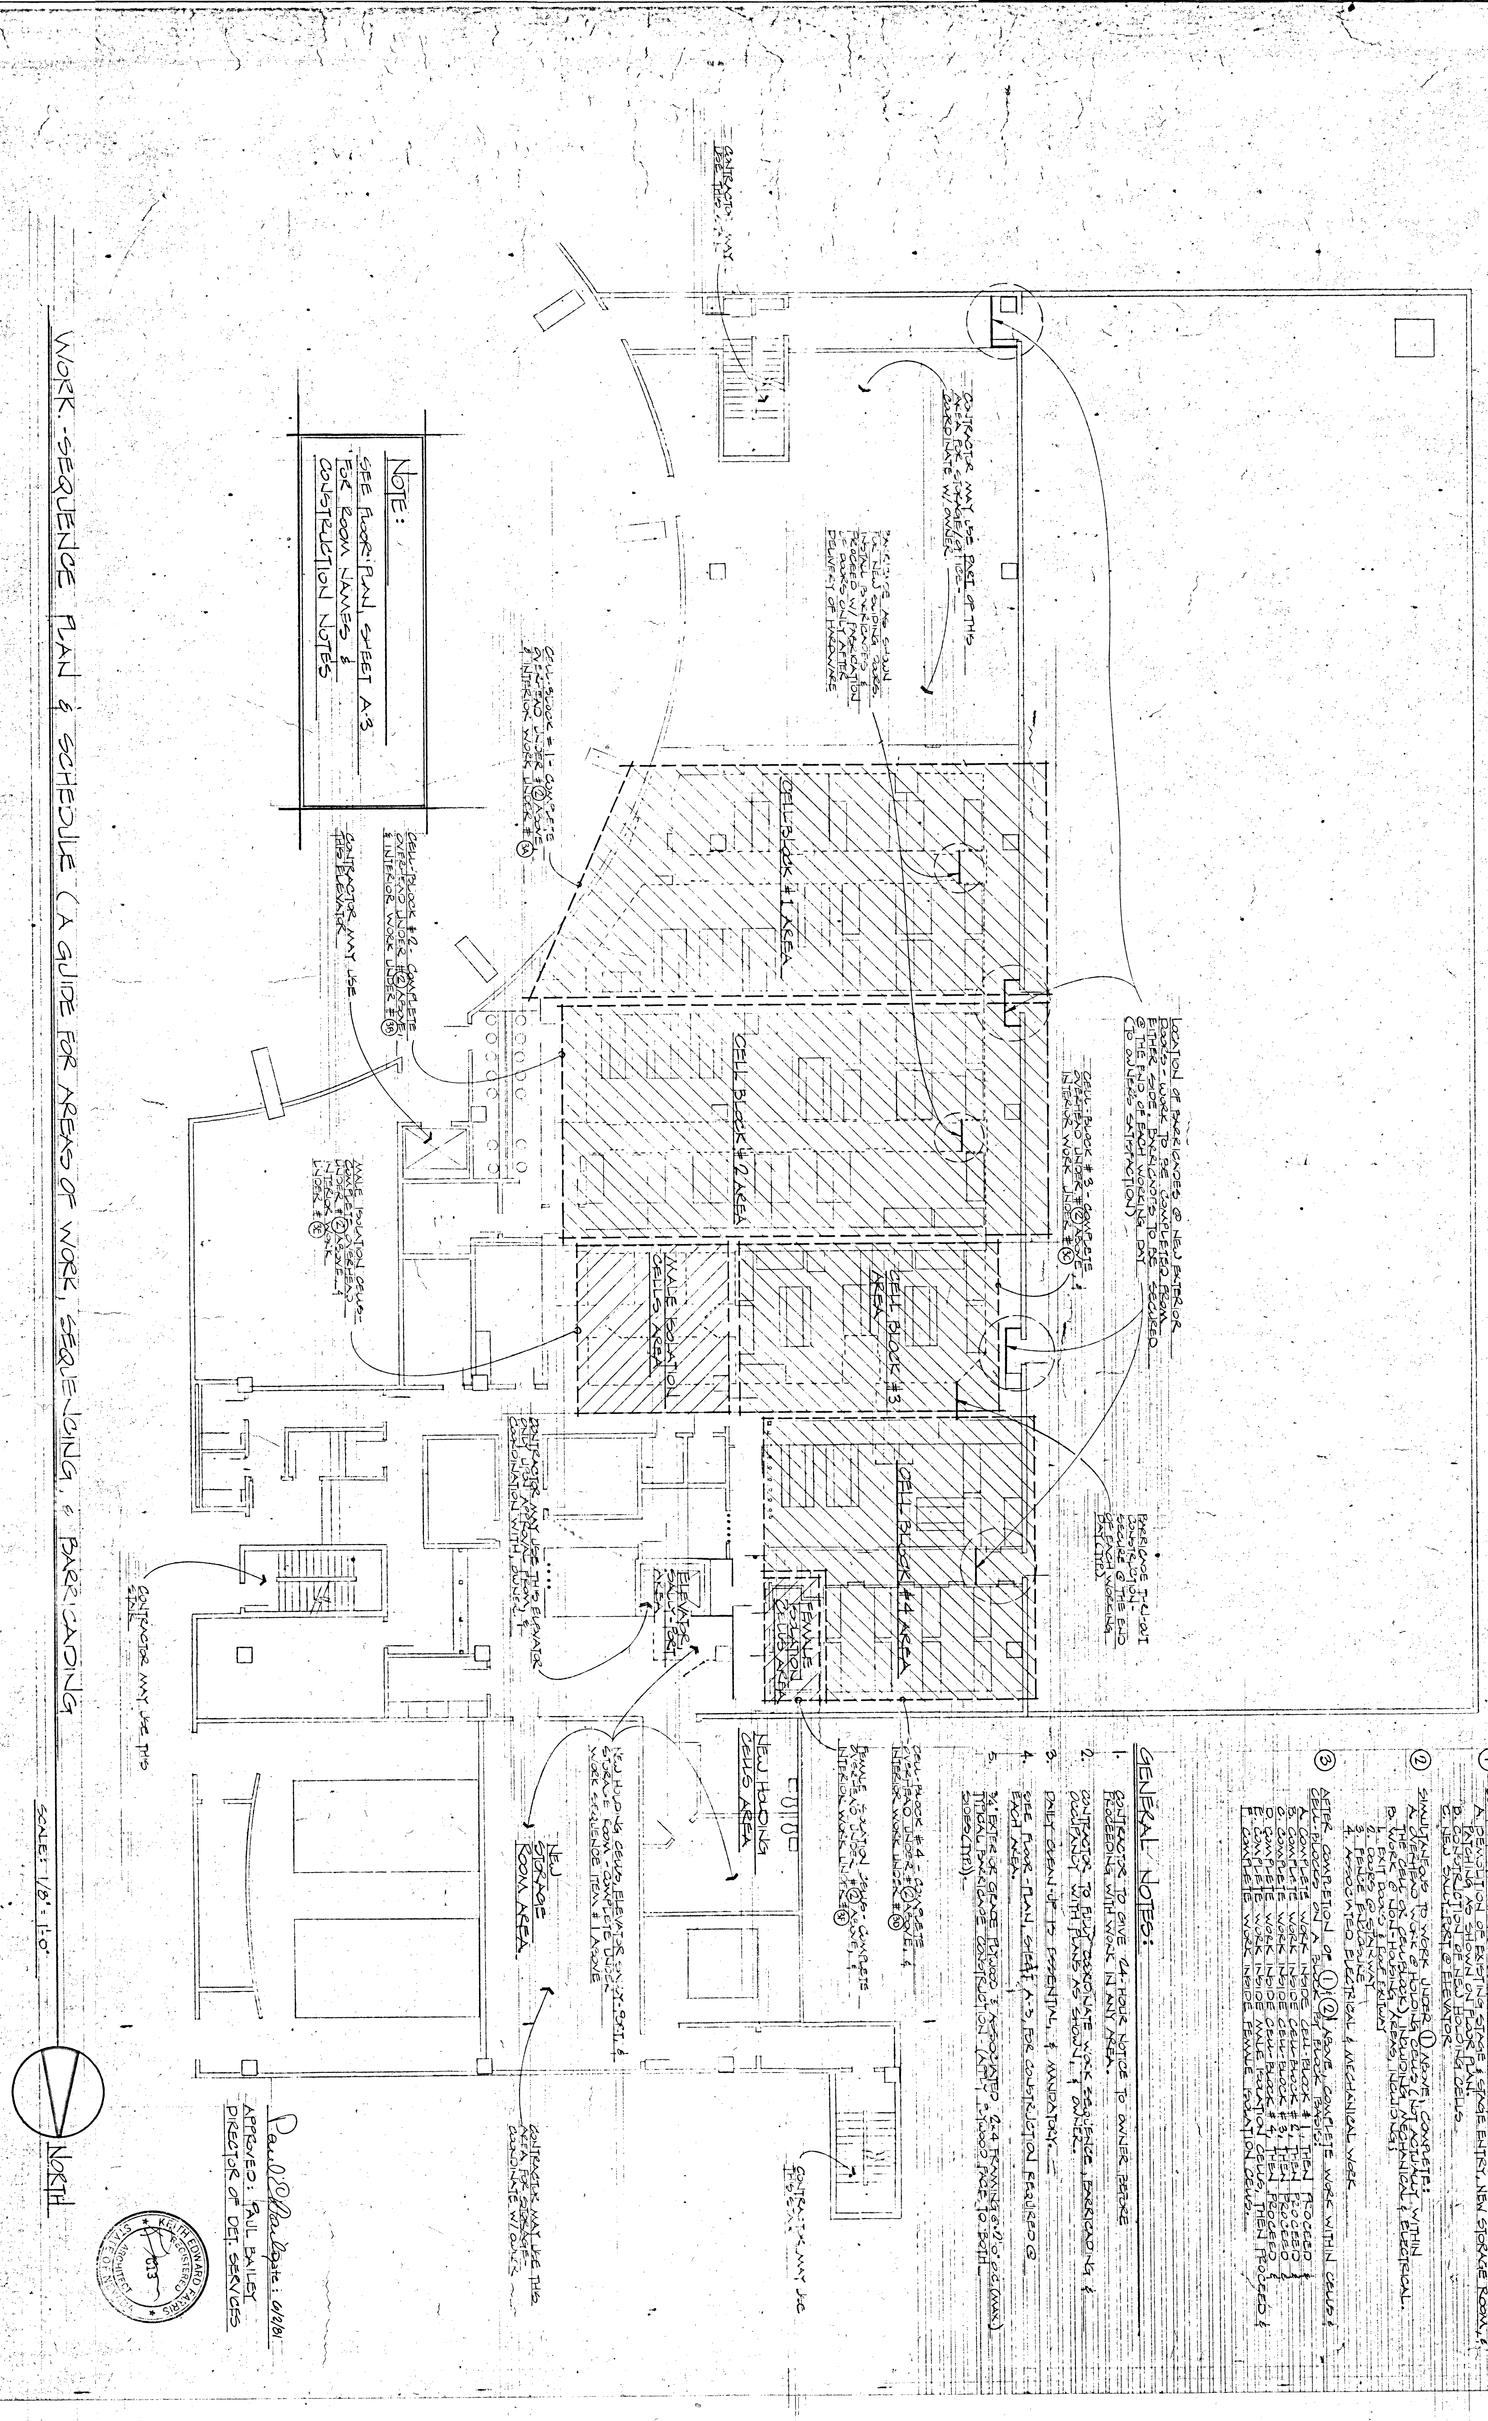
CONTRACTOR MAY USE THIS ELEVATOR
CONTRACTOR MAY USE THIS ELEVATOR
CONTRACTOR MAY USE THIS ELEVATOR