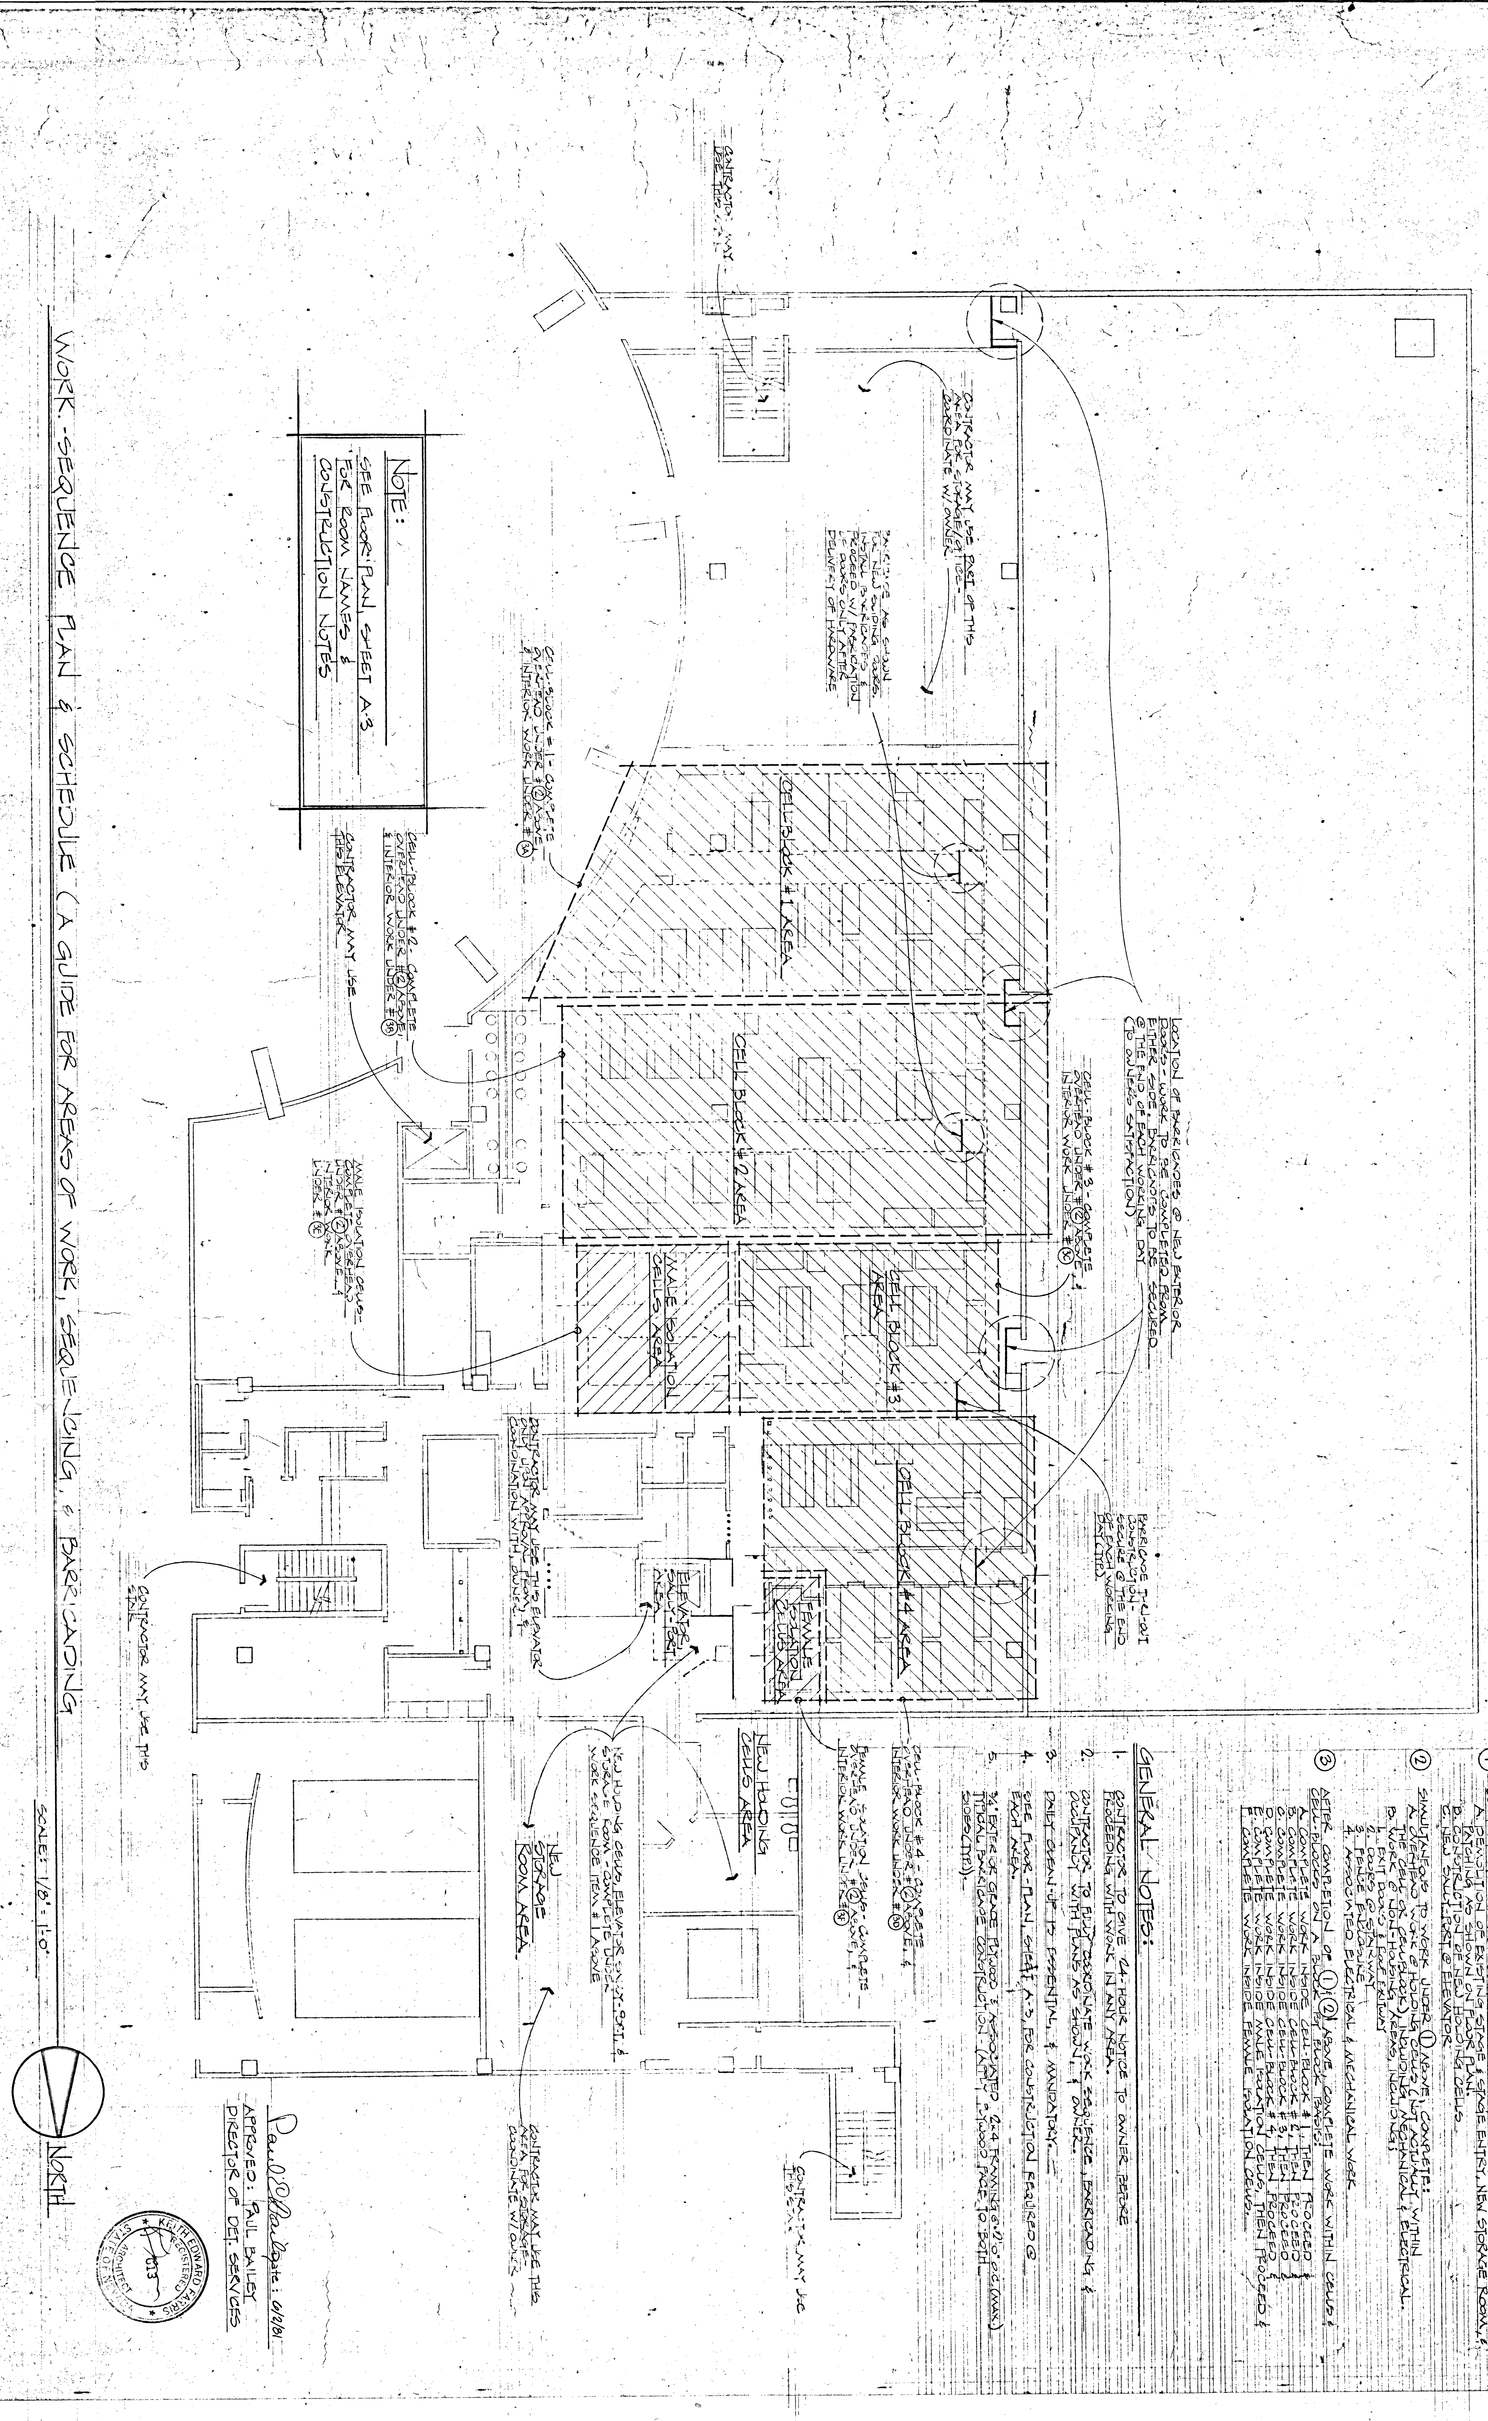
CONTRACTOR MAY USE THIS ELEVATOR
