


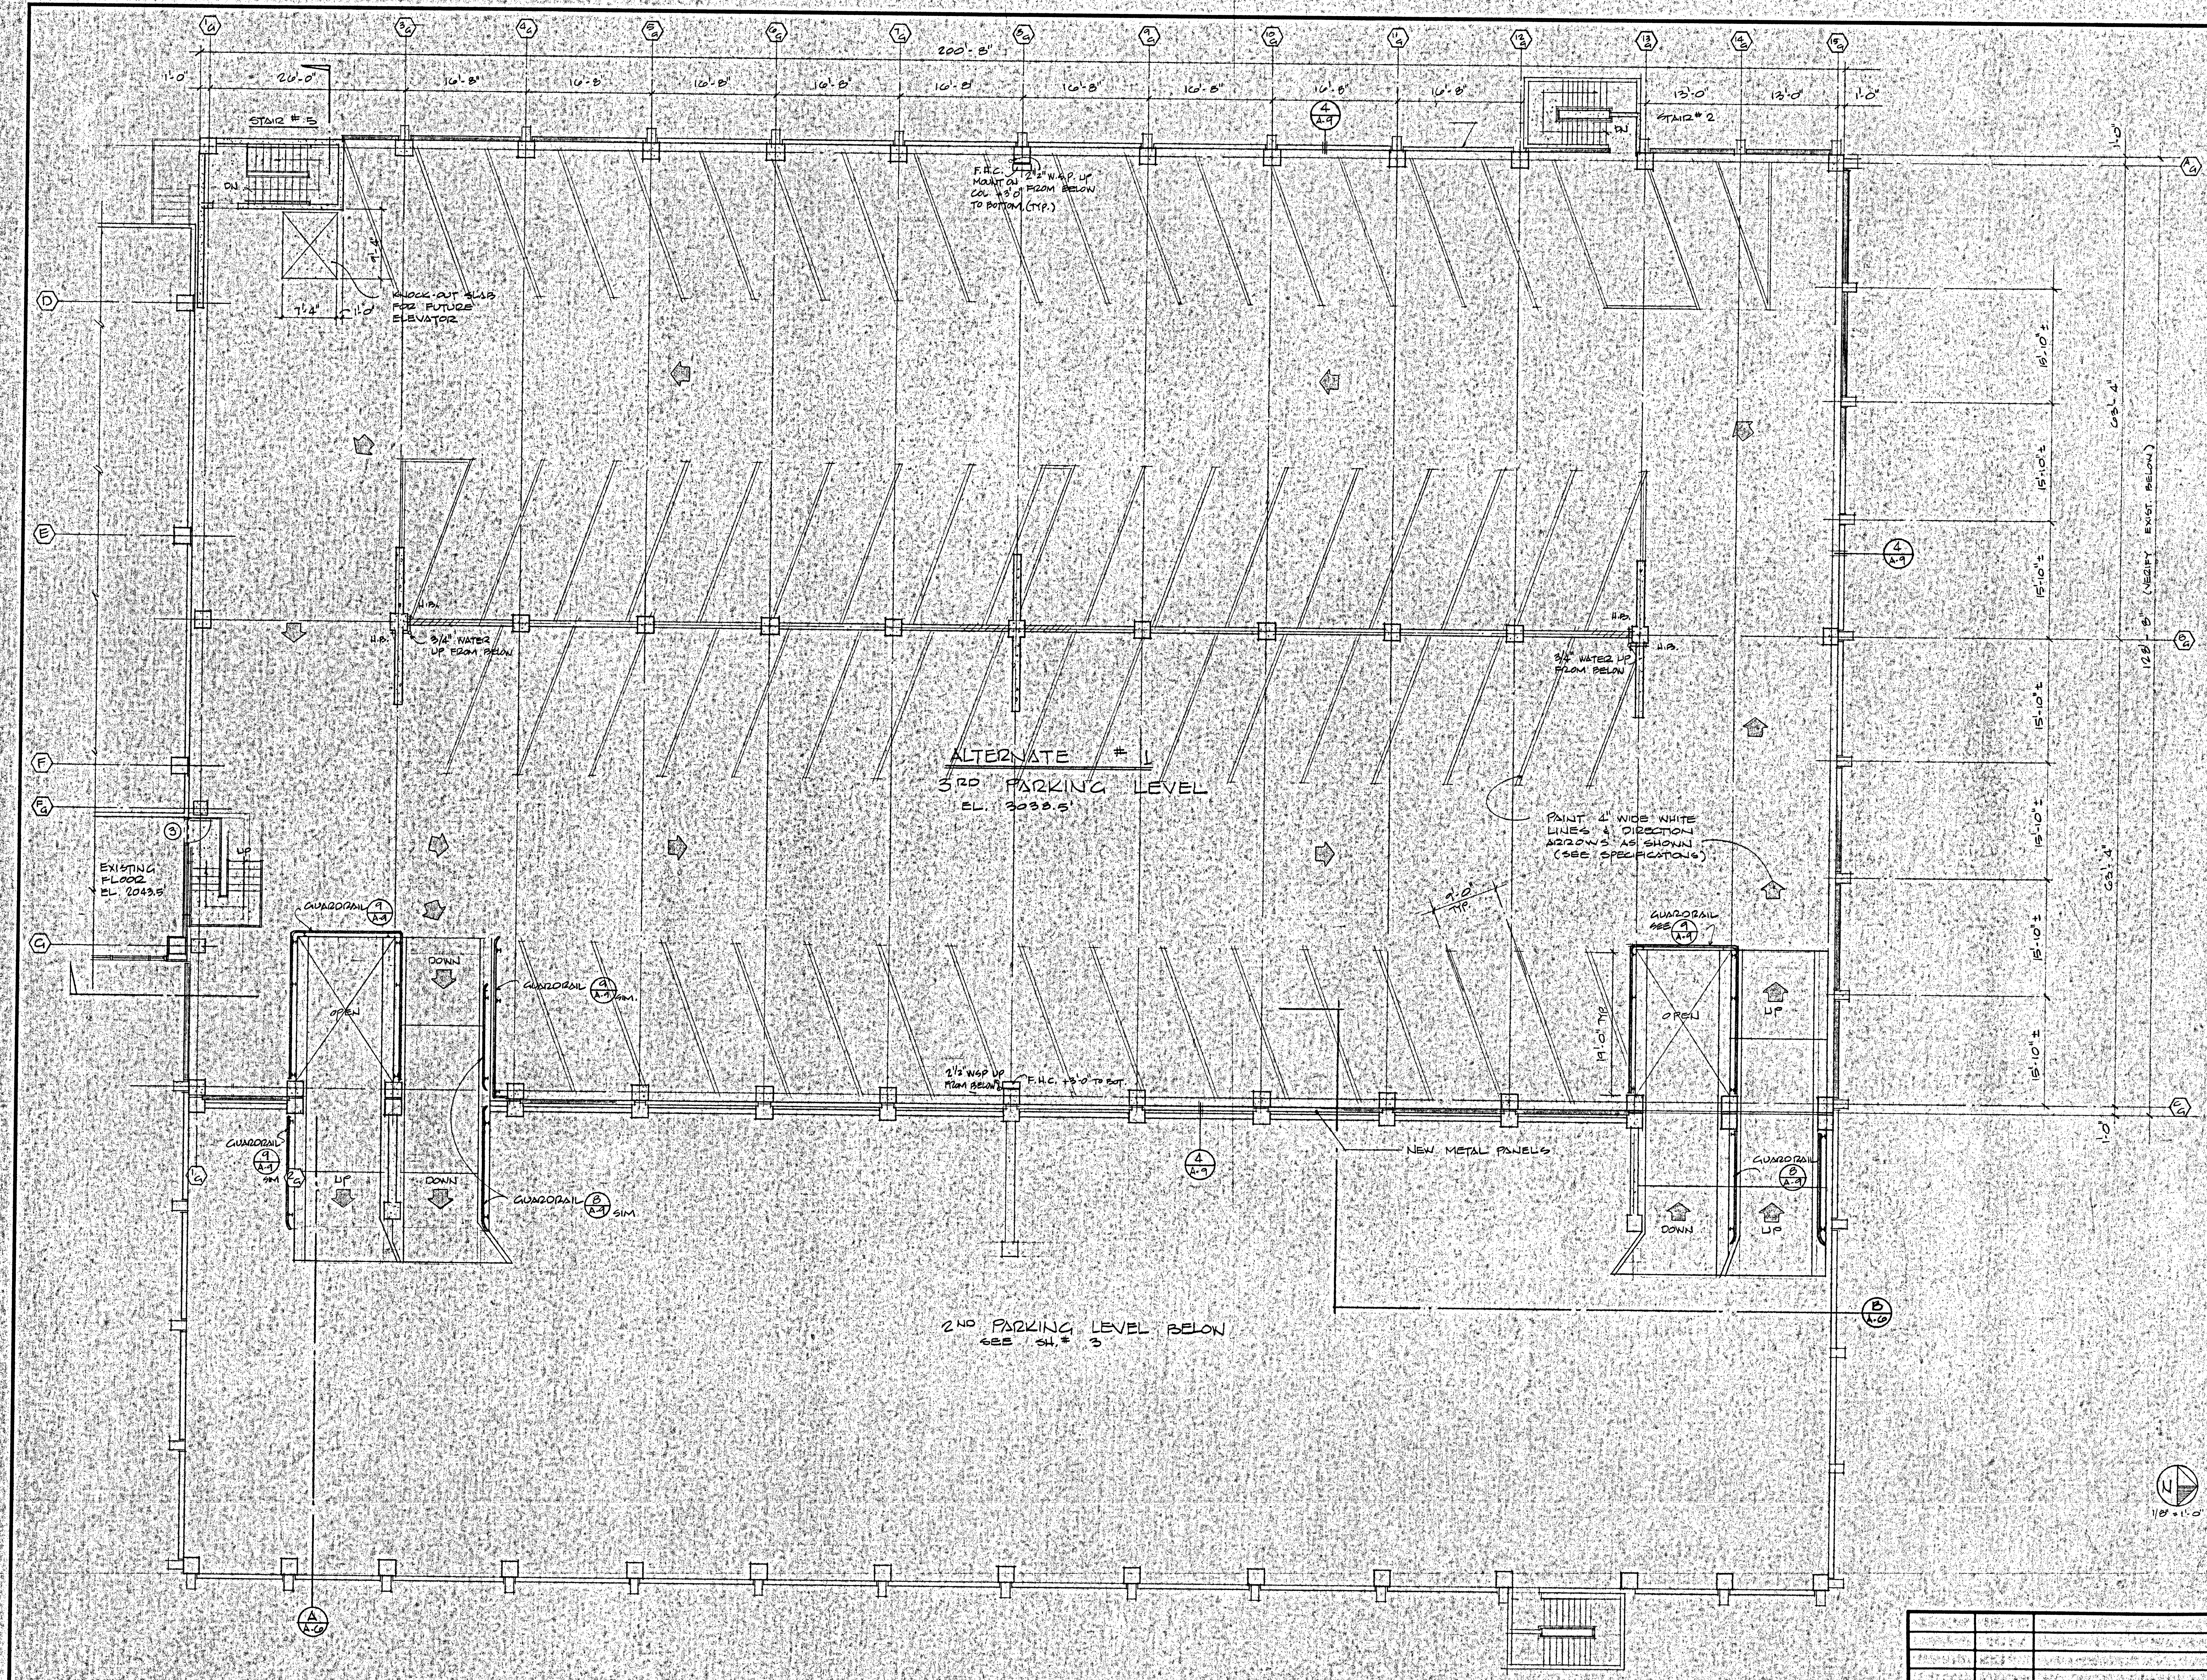

CONSULTANT

MARTIN & CASHMAN
STRUCTURAL ENGINEERS
844 EAST SAHARA AVENUE
LAS VEGAS, NEVADA 89104
TELEPHONE (702) 735-7168

PARKING GARAGE ADDITION
LAS VEGAS CITY HALL
400 STEWART AVENUE LAS VEGAS, NEVADA

ALTERNATE # 1
THIRD LEVEL

JOB NO. 10-21-77
ENGINEER HRS
CHECKED

SHEET NO. A-4

ISSUE OR REVISION	DATE	DESCRIPTION