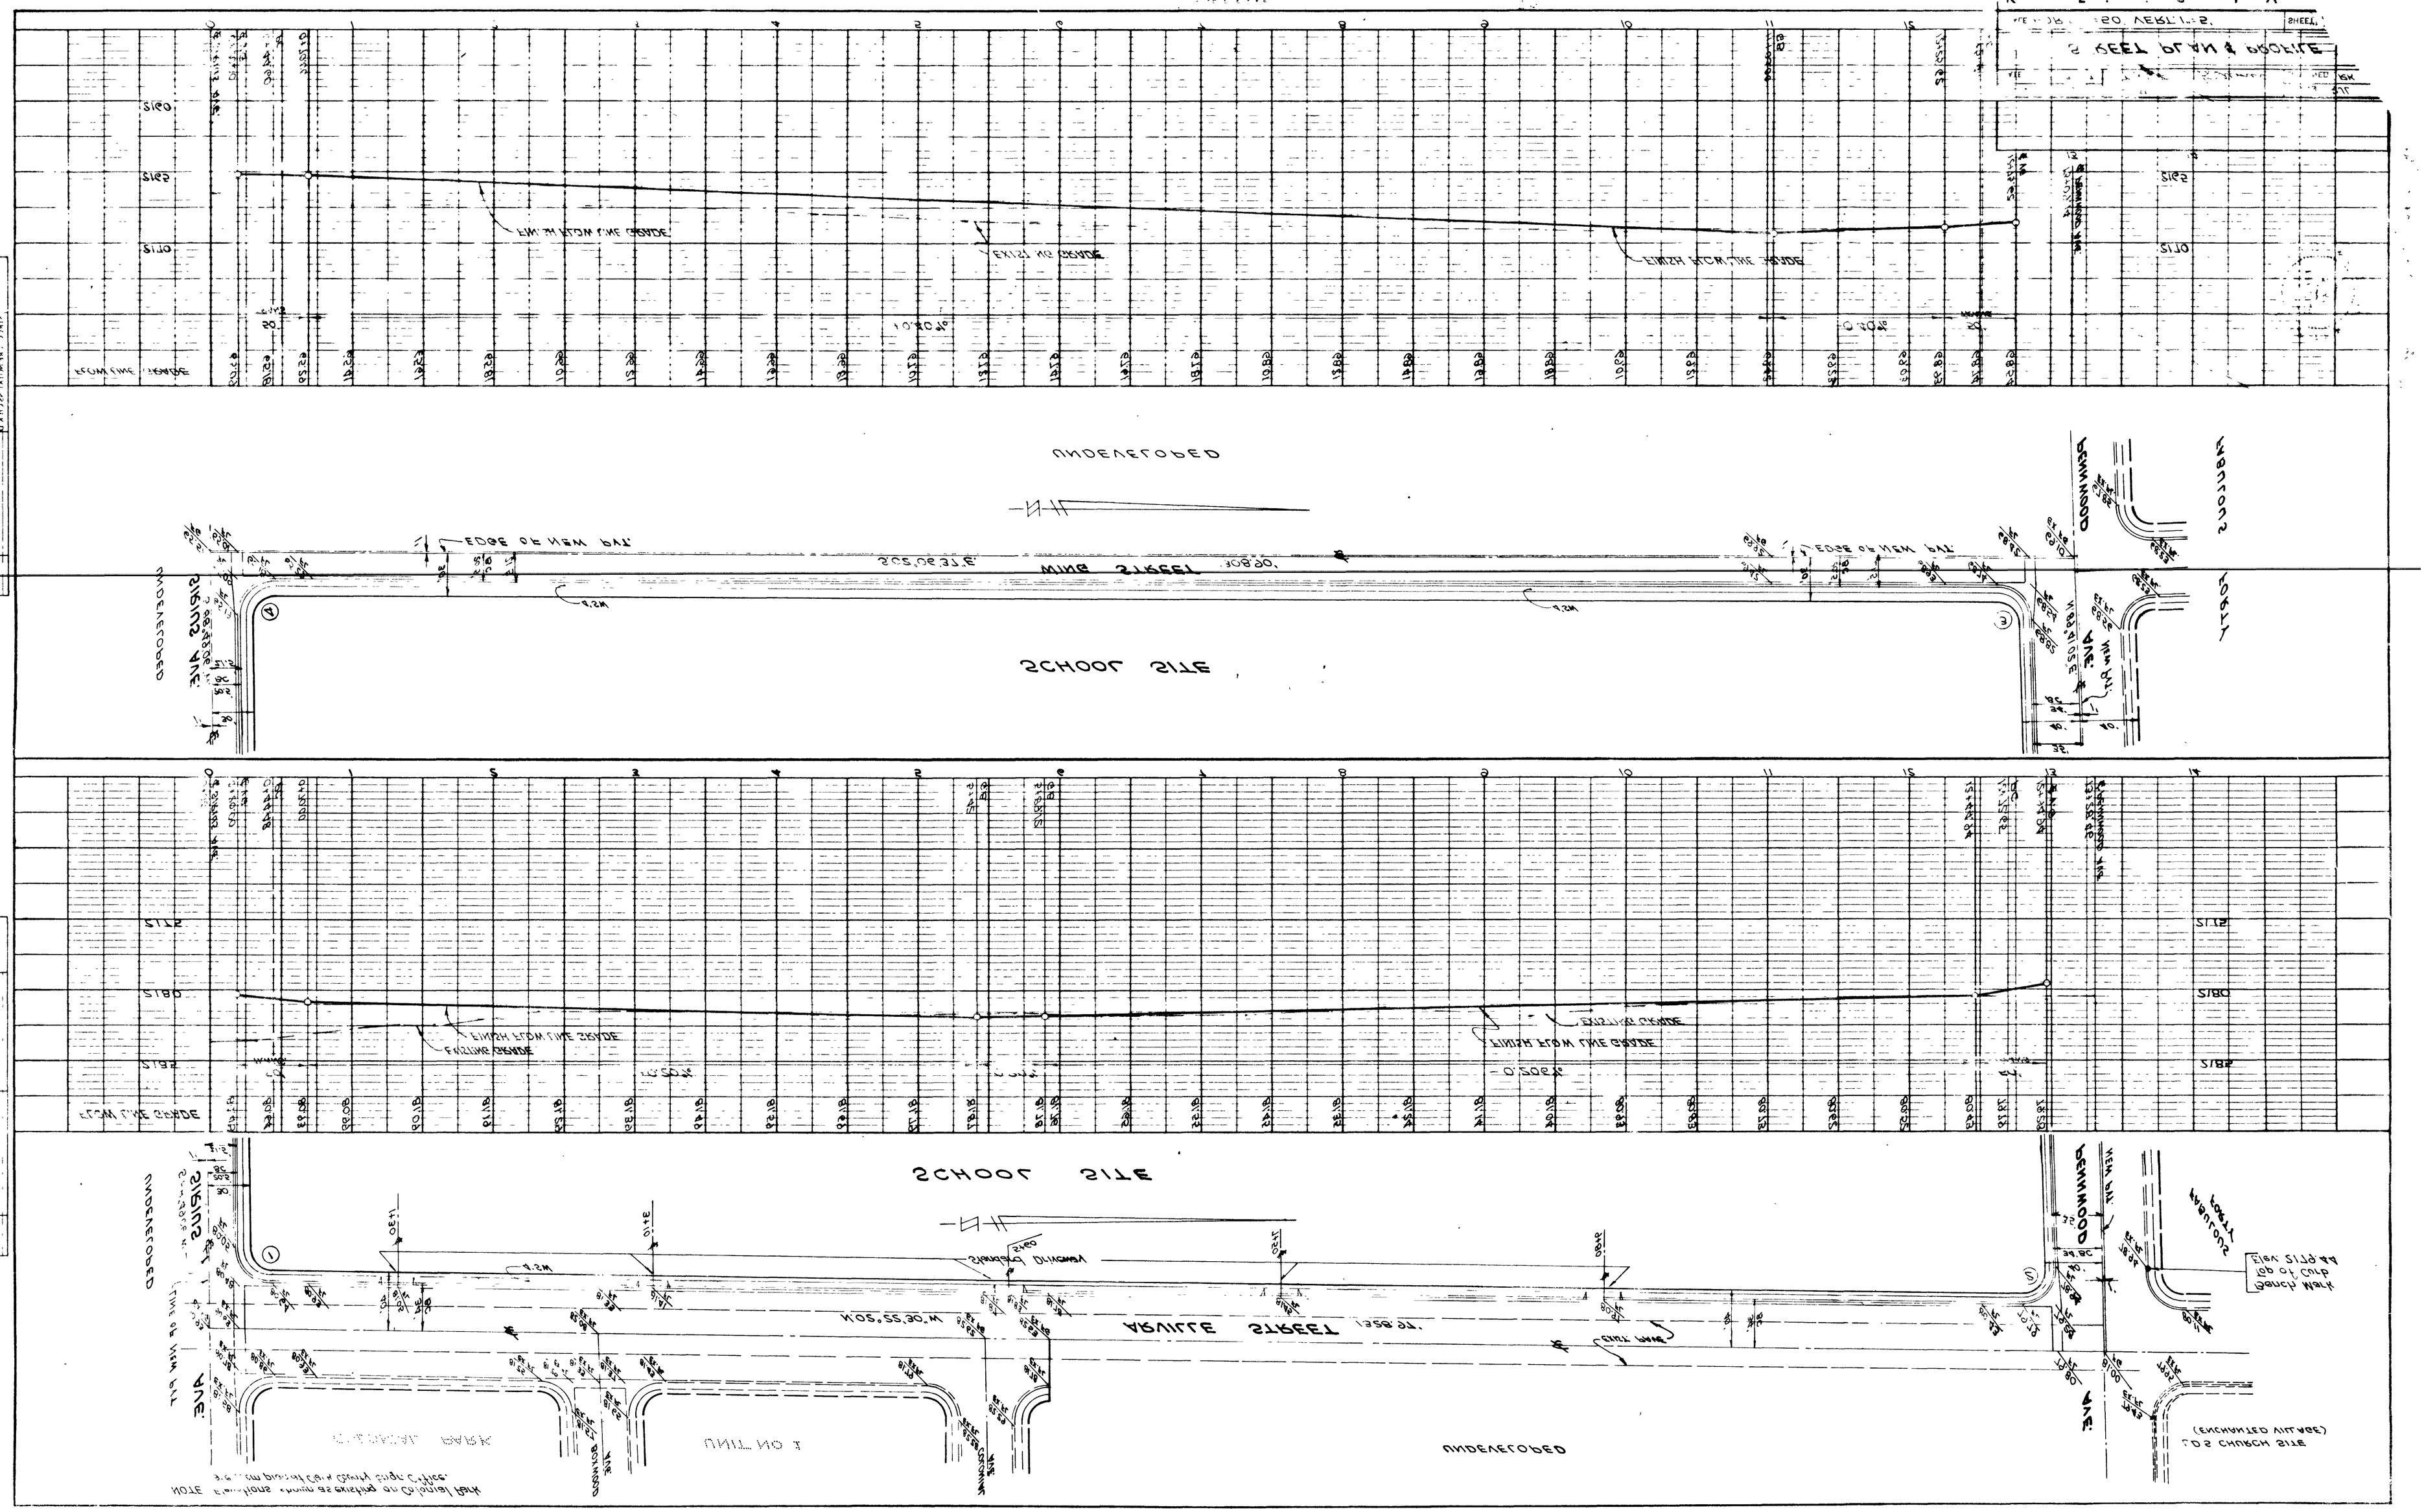 
SCHOOL SITE
UNDEVELOPED
SIGNUS AVE.
GOODWOOD
AVE.
EDGE OF NEW PAVT.
FINISH FROM FINE GRADE
EXISTING GRADE
FINISH FROM FINE GRADE
FROM FINE GRADE
UNIT NO 1
CHURCH SITE
(ENCHANTED ALLEY)
PLAN
PROFILE
