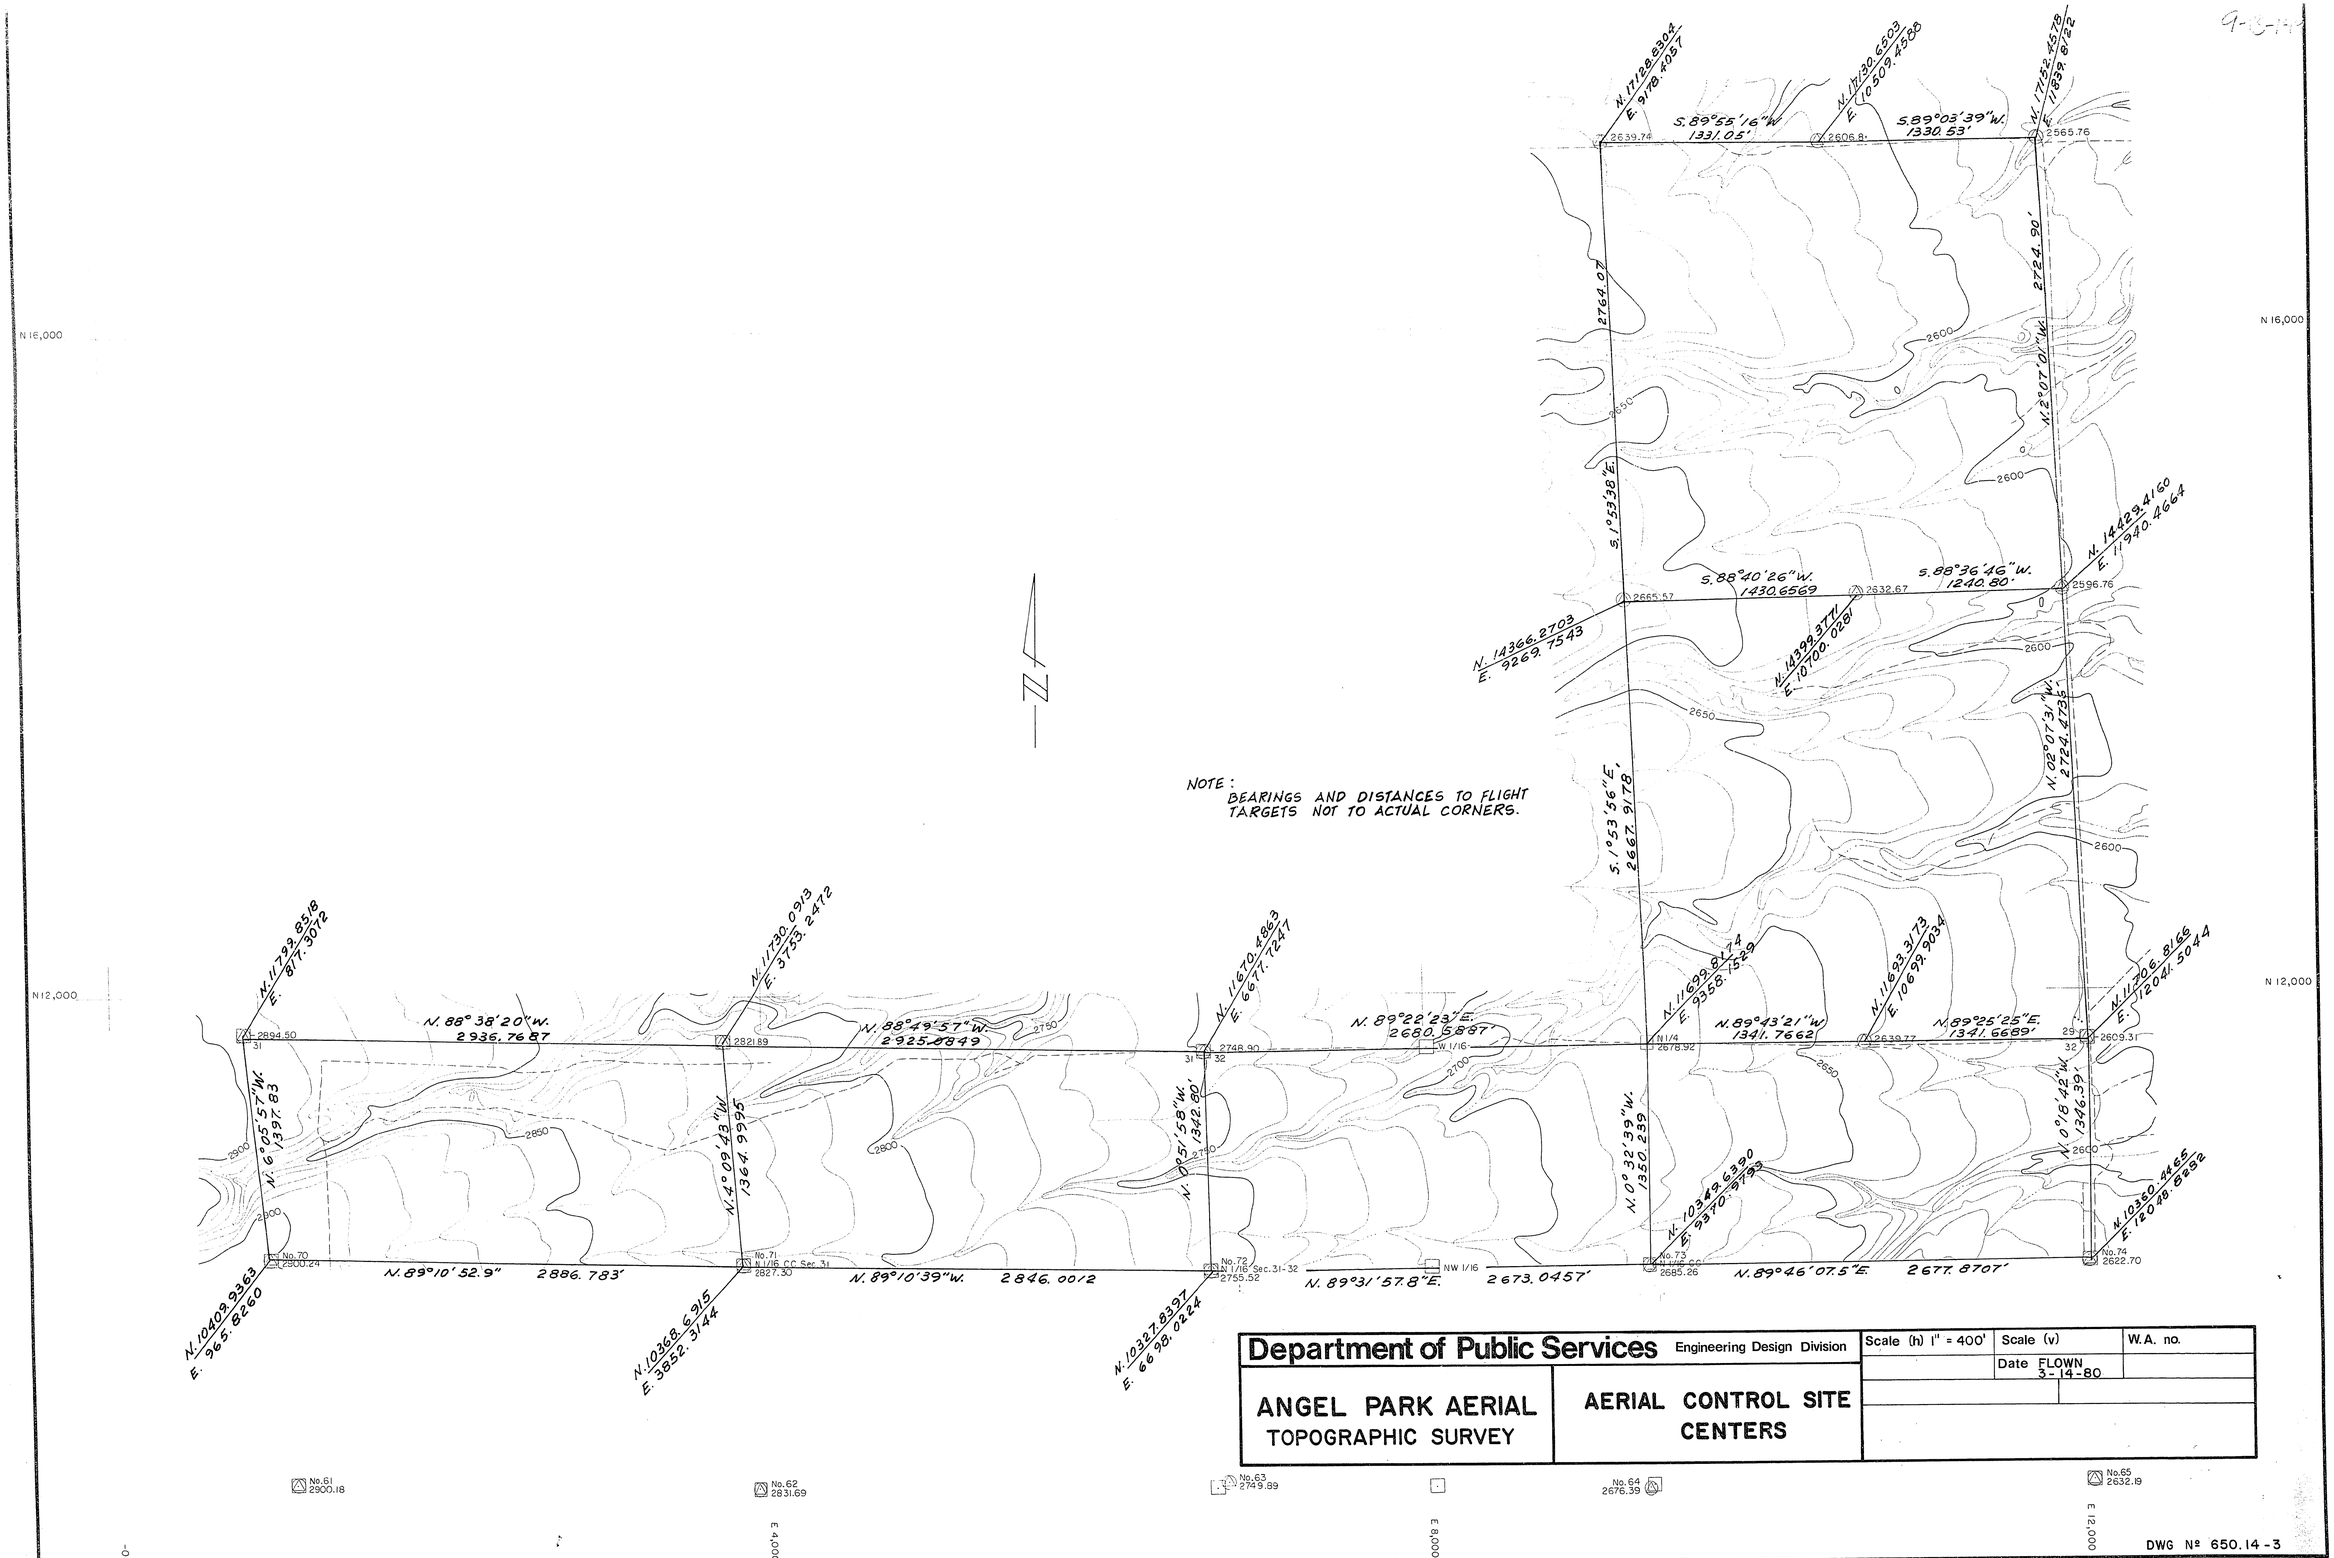

NOTE:
BEARINGS AND DISTANCES TO FLIGHT TARGETS NOT TO ACTUAL CORNERS.

Department of Public Services — Engineering Design Division		Scale (h) 1" = 400'	Scale (v)	W.A. no.
			Date FLOWN 3-14-80	
ANGEL PARK AERIAL TOPOGRAPHIC SURVEY	AERIAL CONTROL SITE CENTERS			

DWG № 650.14-3

VTN Peccole Property 1"=400' 10'C.I. 3-14-80 C.A.S. 800367