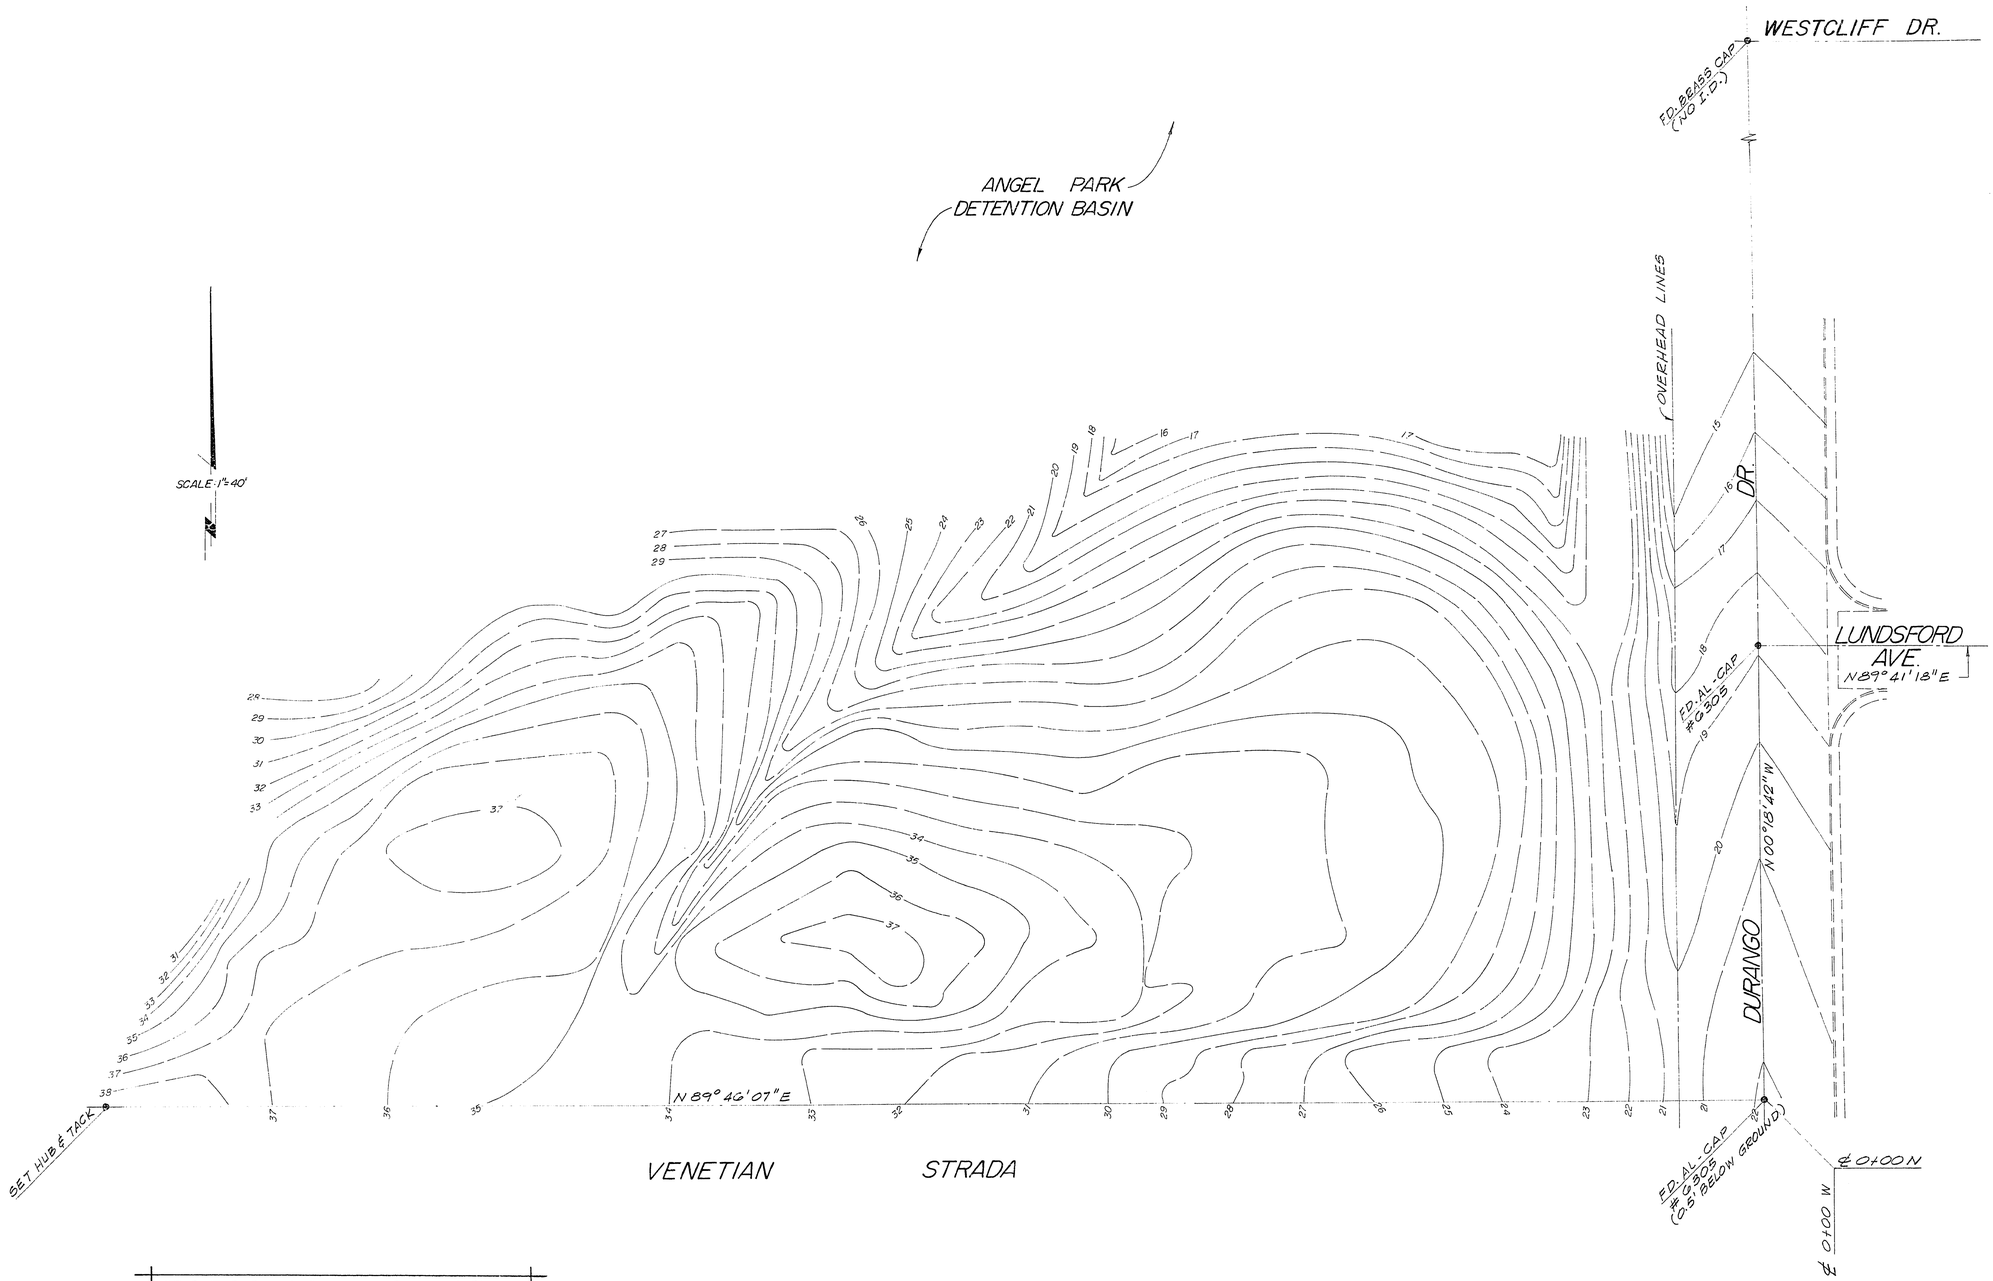

TOPOGRAPHIC SURVEY
BY "SIERRA SURVEYING"
LAS VEGAS, NEVADA

CITY OF LAS VEGAS NEVADA

City of Las Vegas, Nevada
Department of Design and Development
Thomas B. Graham, AICP, RLA, Director

DESIGN BY:
DRAWN BY:
SCALE:
DATE:

REVISIONS	DATE

REGISTERED LAND SURVEYOR, STATE OF NEVADA
THOMAS E. MERRILL
No. 6860
8-5-86

ANGEL PARK PHASE III B
EXISTING TOPOGRAPHIC SURVEY

PROJECT NO. WU6292
DRAWING NO. 650.14-V10
SHEET C-3A OF 36