1673-99

NOTES:

AGL = ABOVE GROUND LEVEL
GL = GROUND LEVEL
TW = TOP OF WALL
F.S.W. = FREE STANDING WALL
R.W. = RETAINING WALL
APP'X. = APPROXIMATE

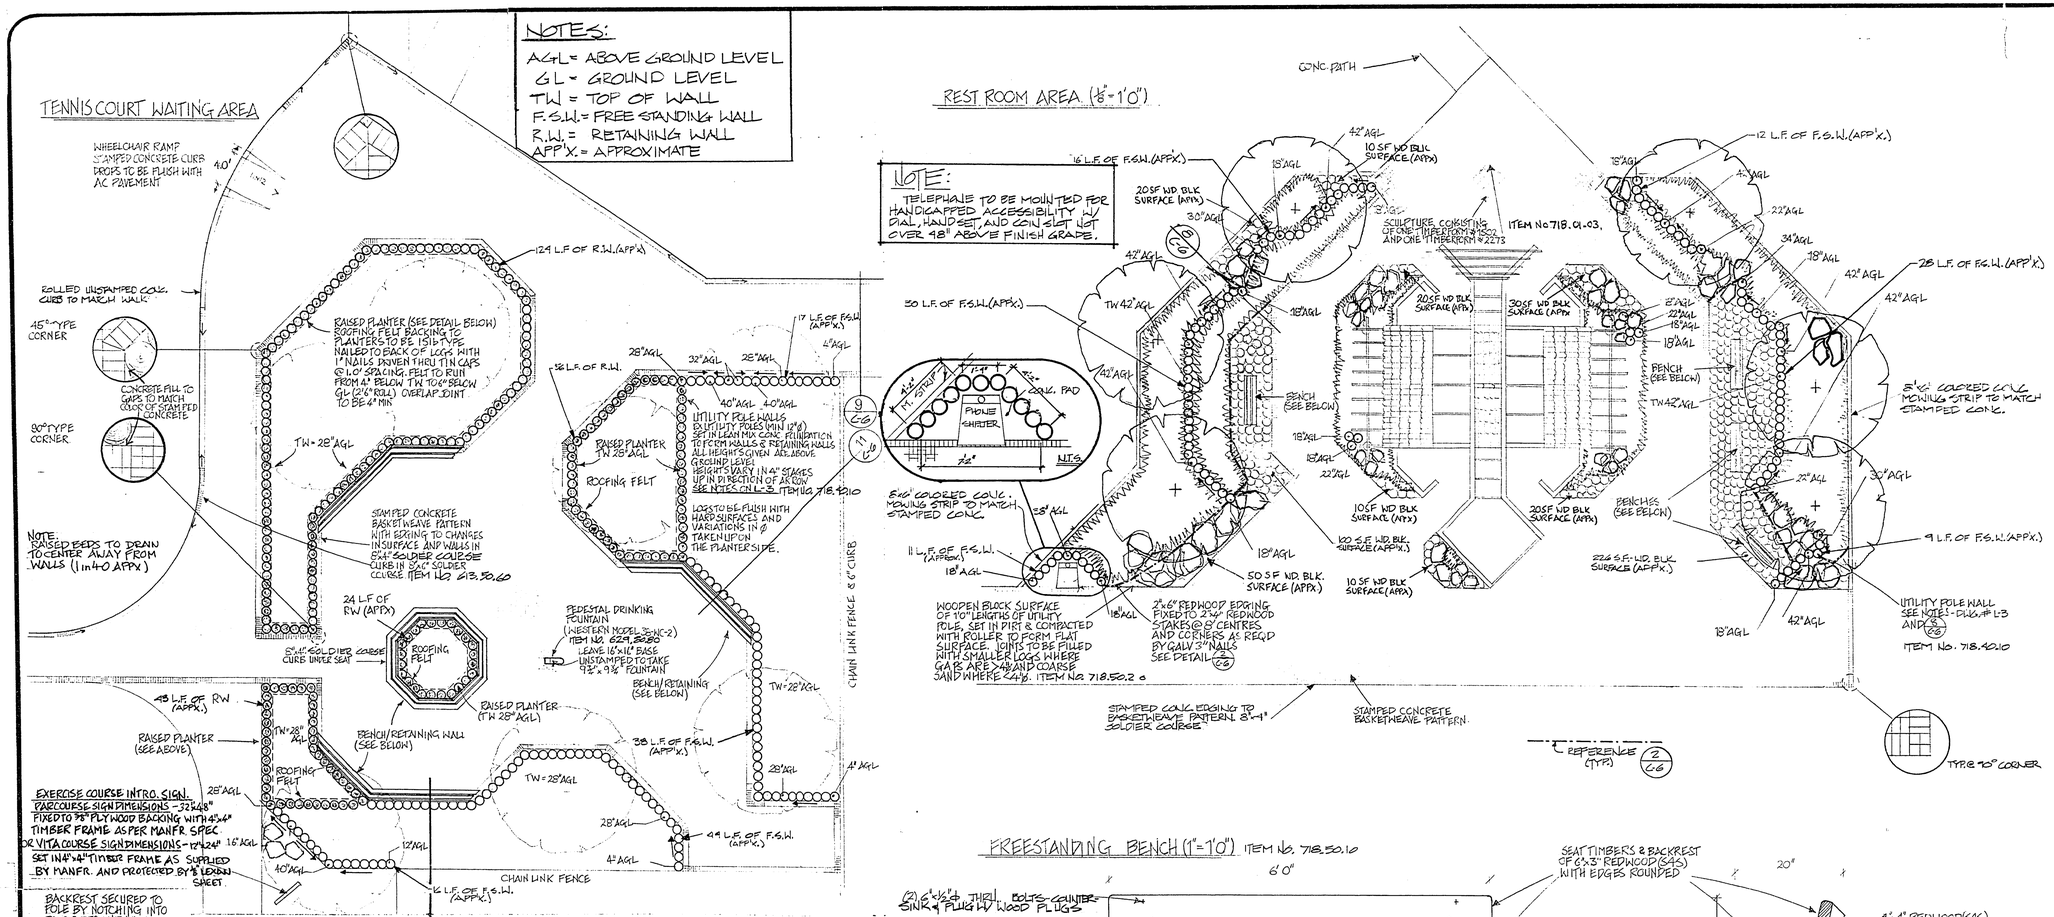

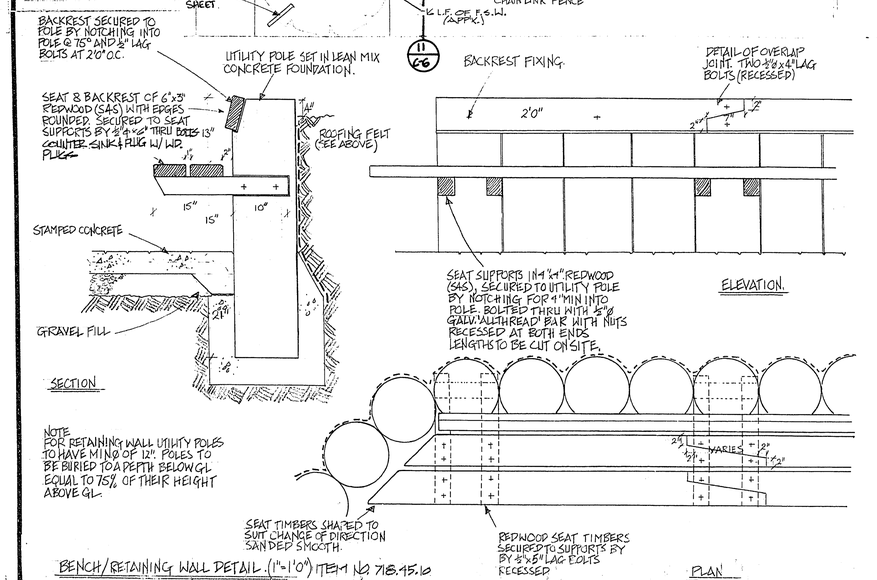

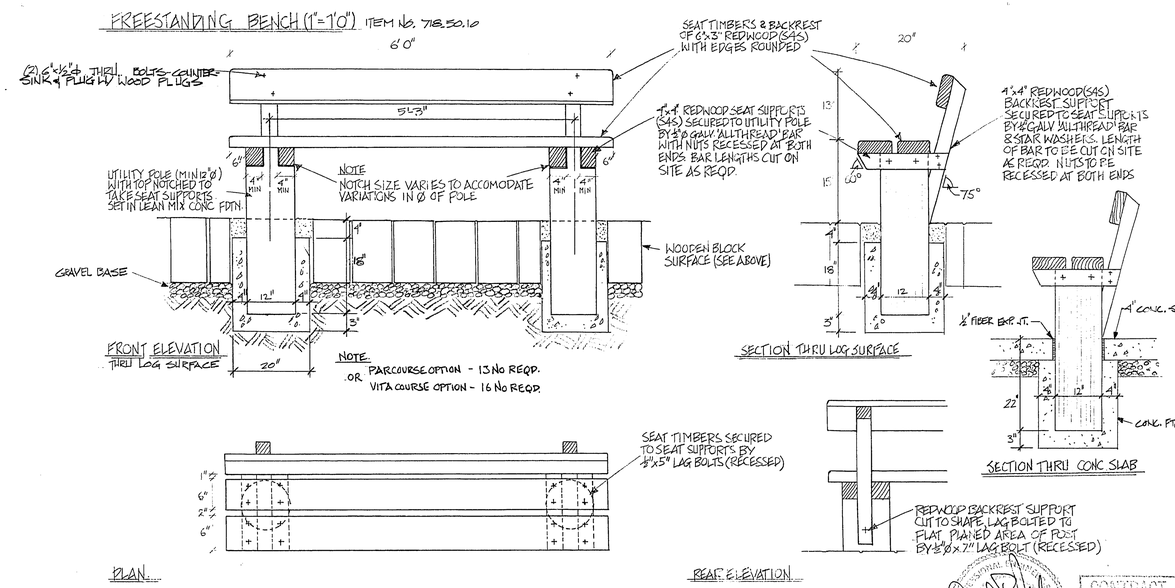

CITY OF LAS VEGAS, NEVADA — CLARK COUNTY

City of Las Vegas, Nevada
Department of Community Planning and Development
Don J. Seyler, A.I.P., Director

BOB BASKIN PARK

WAITING AREA & REST ROOM LANDSCAPE PLAN & DETAILS

Design By: P.S. | Date: | Revised By: | Date:
Drawn By: P.S. | Date: DEC 78 | Revised By: | Date:
Division: OFFICE OF ARCHITECTURAL SERVICES | Scale: 1" = 1'-0" & 1/2" = 1'-0"

Sheet L-4
Drawing No. 600.27
Vol. No. 9-3477
25 of 28

STAMP & SEAL
2/6/79

CONTRACT DRAWING
JUL 27 1979