259

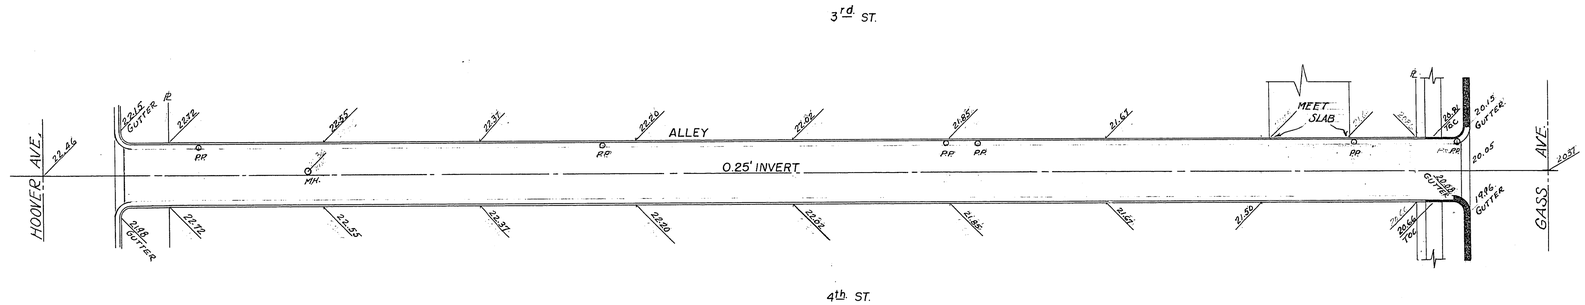

Horiz. Scale 1" = 20'
Vertical " 1" = 5'

F.B. 1033 P. 43-45

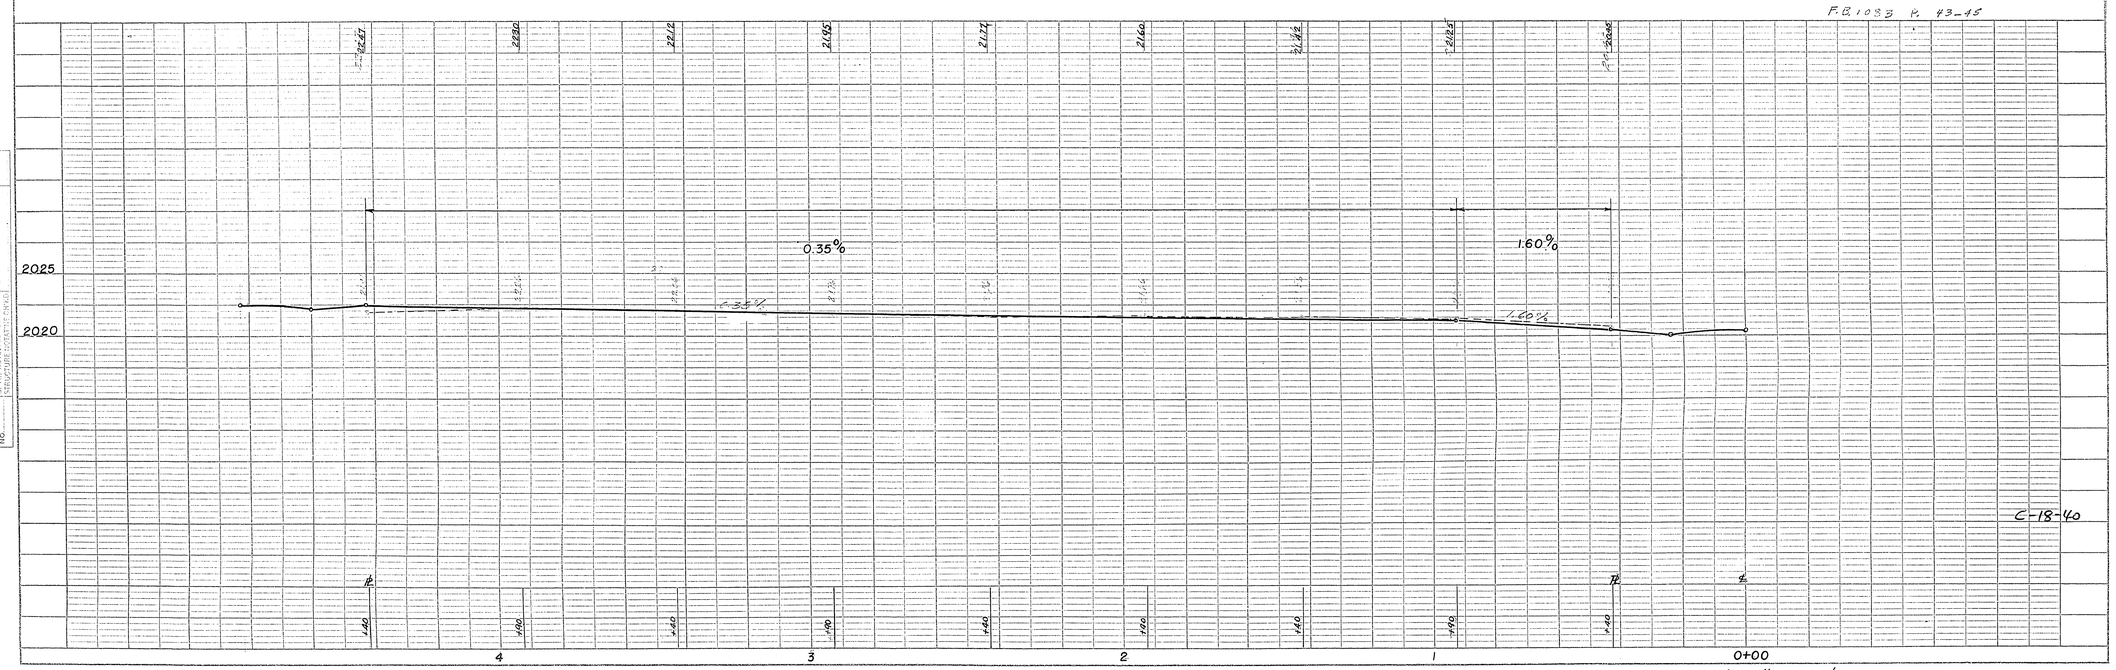

C-18-40

ALLEY BETWEEN 3rd & 4th - GASS to HOOVER

108-V31

PLATE 1 - PLAN - PROFILE C.P.R. & R.E. STANDARD
KEUFFEL & ESSER CO., NEW YORK

K & E Co. No. 349-1 MADE IN U.S.A.

PLAN
NOTE BOOK
NO.
DRAWN
TRACED
CHECKED
PLOTTED
STRUCTURE (WITH PROFILE ONLY)

PROFILE
NOTE BOOK
NO.
DRAWN
TRACED
CHECKED
PLOTTED
STRUCTURE (WITH PROFILE ONLY)