BOOK 382

341274

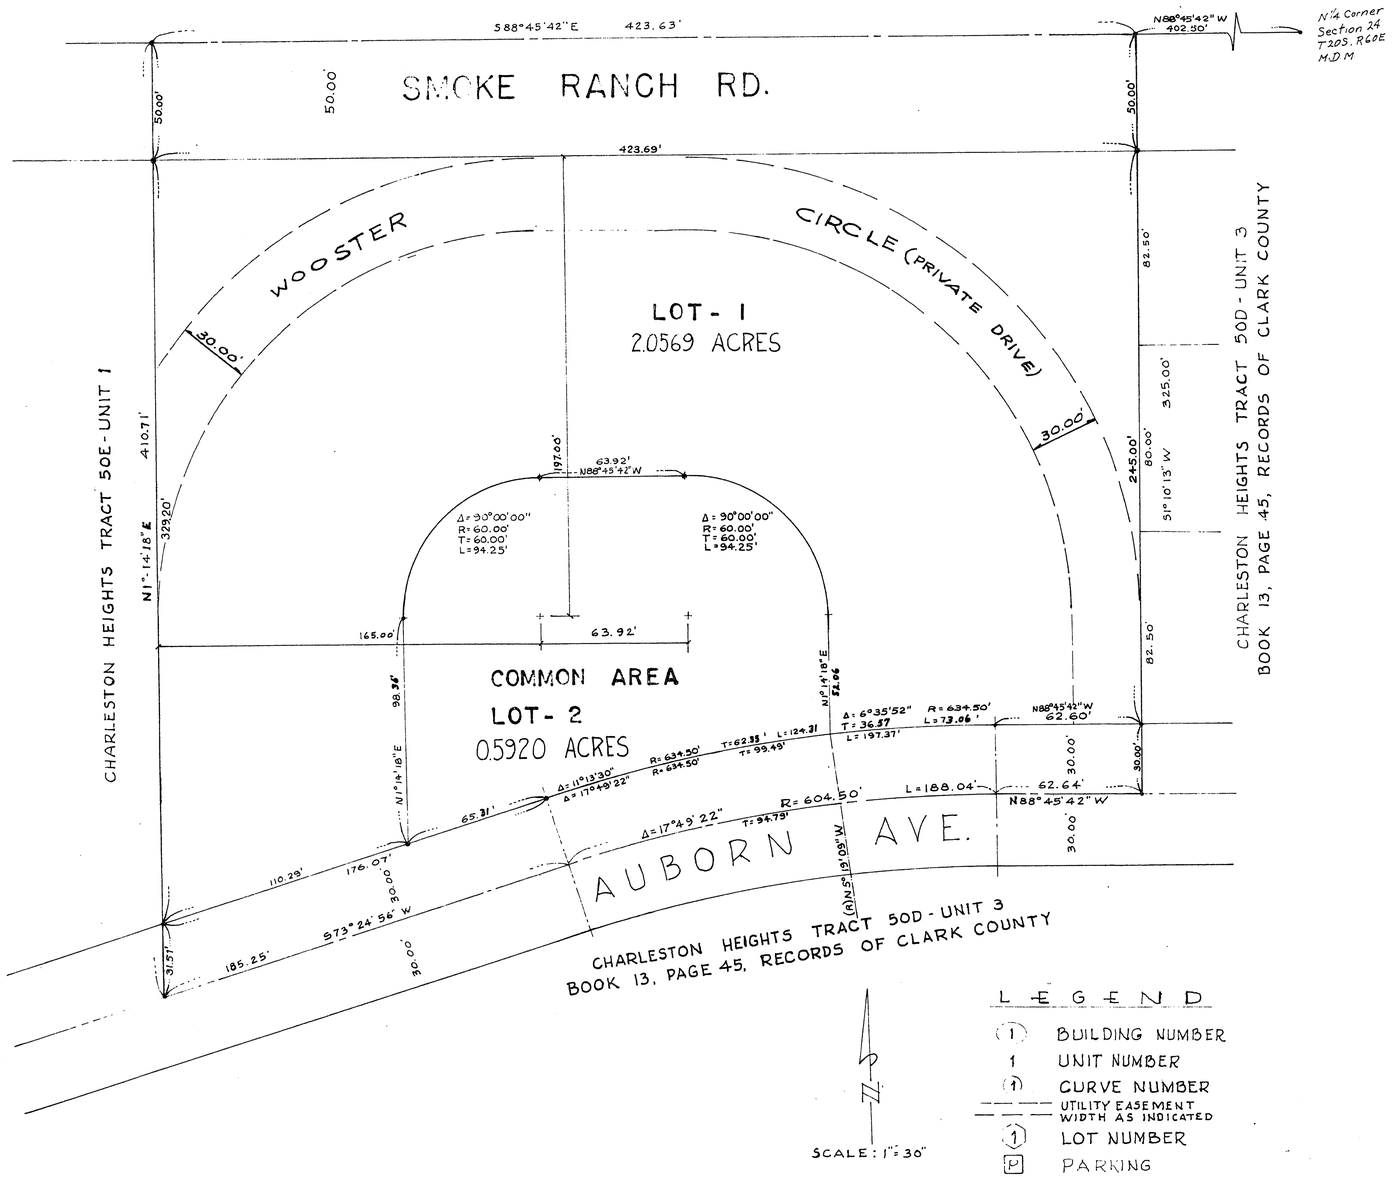

CHARLESTON HEIGHTS TRACT 50 E UNIT 2

LOTS 1 AND 2 (A CONDOMINIUM)

BEING A PORTION OF THE NW 1/4 OF SECTION 24, T20 SR60E, MDB & M.
CITY OF LAS VEGAS, CLARK COUNTY, NEVADA

SHEET 2 OF 4

5-12-7

BOOK 16 PAGE 54

1040-50E-2 (C)