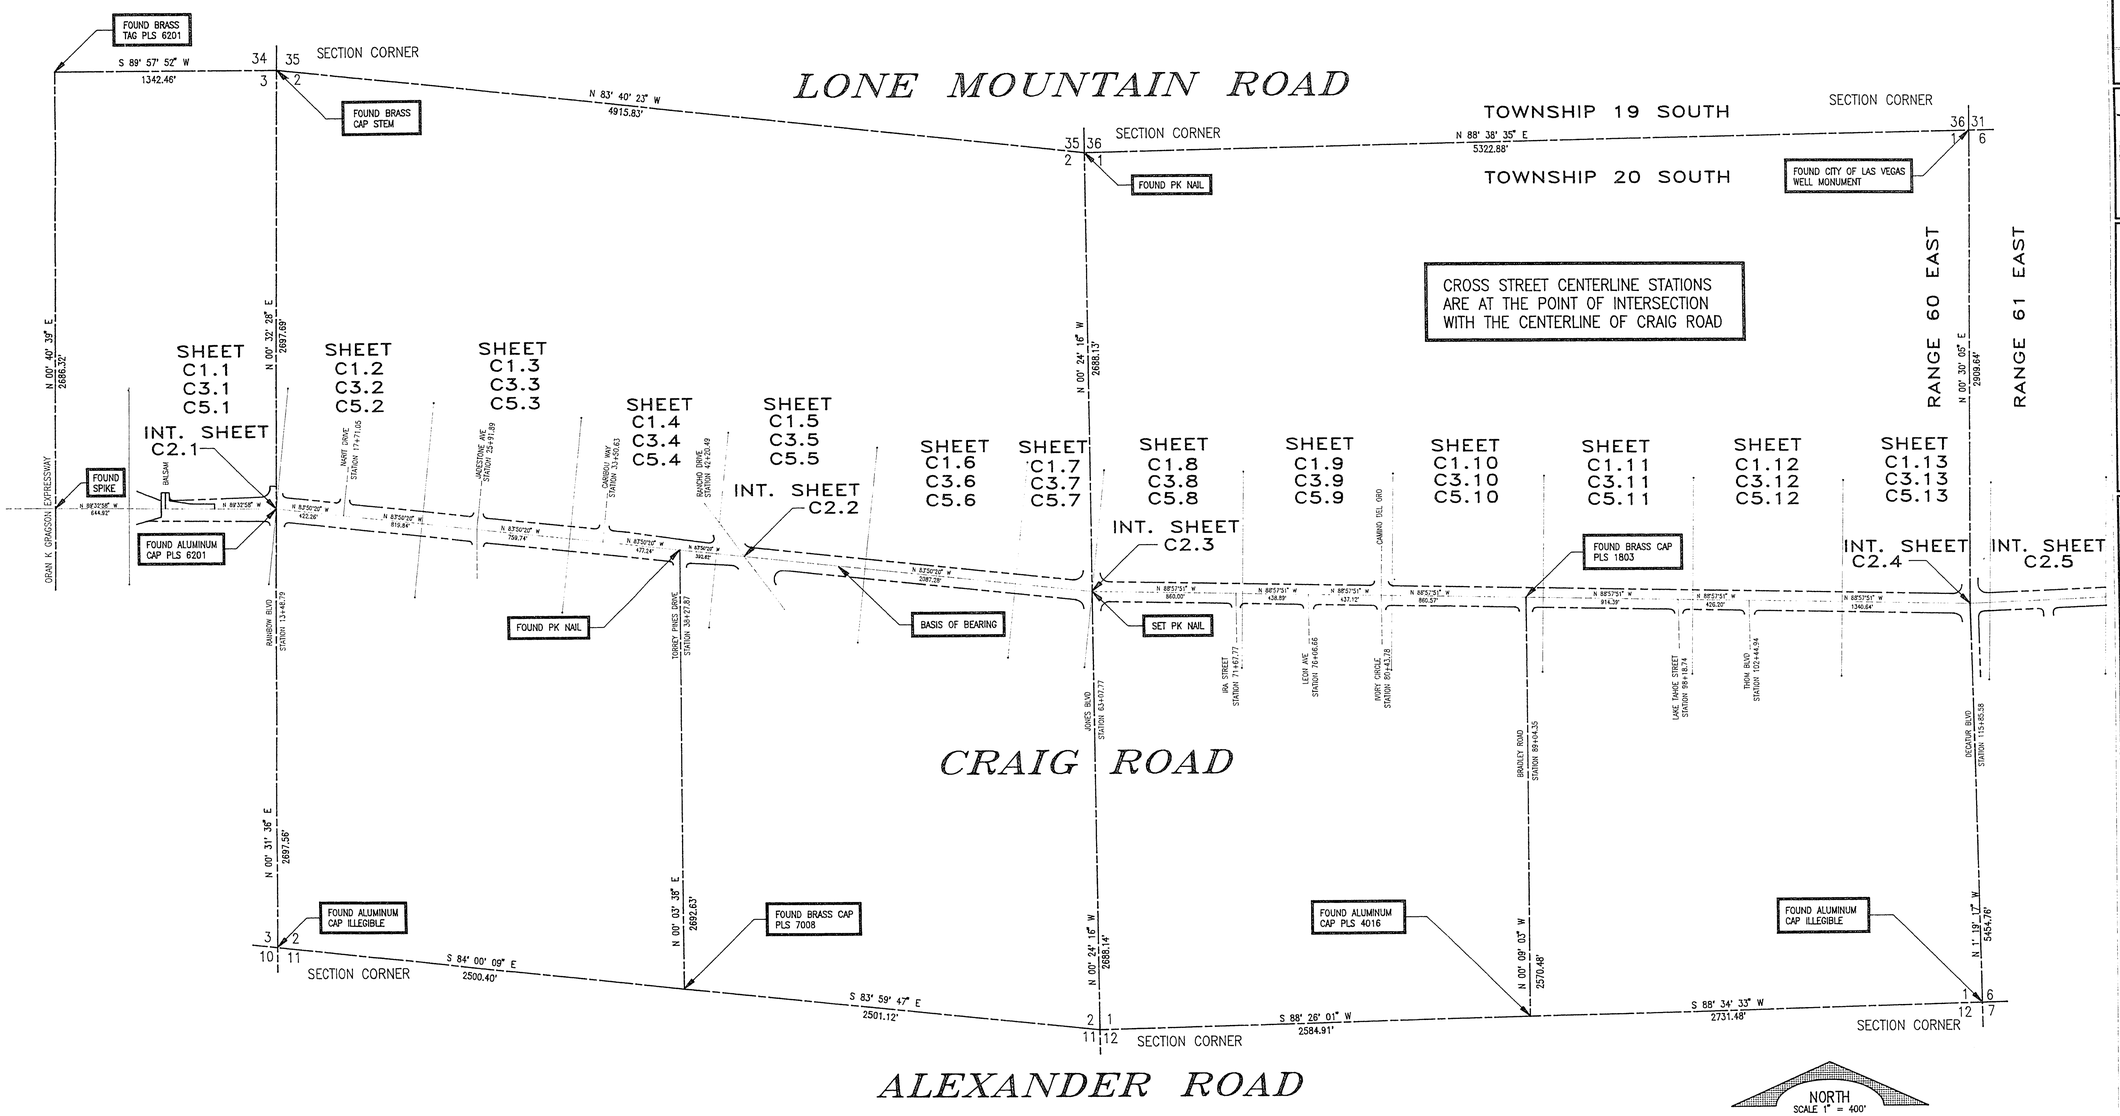

BENCHMARK

CLARK COUNTY BM RM 1T-365, DRIVE RIVET IN A 2"X2" ALUMINUM PLATE, IN DRILLED HOLE WITH EPOXY GLUE, IN TOP OF CURB, OF PLANTER, JUST EAST OF DRIVEWAY INTO 7-11 STORE, NORTHWEST CORNER OF CRAIG ROAD AND RANCHO ROAD. BENCH IS NEAR THE NORTH RIGHT-OF-WAY OF CRAIG ROAD AND ABOUT 70 FEET WEST OF THE WEST RIGHT-OF-WAY OF RANCHO ROAD.
ELEVATION 2294.290
CLARK COUNTY DATUM

BENCHMARK

CLARK COUNTY BM 70001E6, FOUND CLV PIN AND PLATE (NO NUMBER) IN TOP OF CURB, SOUTHWEST CORNER OF CRAIG ROAD AND THOM BLVD. NEAR THE PC OF CRAIG ROAD.
ELEVATION 2210.792
CLARK COUNTY DATUM

BASIS OF BEARING

SOUTH 83°50'20" EAST, BEING THE BEARING OF THE EAST-WEST CENTER SECTION LINE OF SECTION 2, TOWNSHIP 20 SOUTH, RANGE 60 EAST, M.D.M., CLARK COUNTY, NEVADA, AS SHOWN BY MAP THEREOF IN THE OFFICIAL RECORDS OF THE CLARK COUNTY, NEVADA RECORDER AS PAGE 62 OF FILE 13 OF RECORD OF SURVEY.

DATE	REVISION

REGISTERED PROFESSIONAL ENGINEER — STATE OF NEVADA — CIVIL — No. 9215

HEENER ENGINEERING
CIVIL ENGINEERING DESIGN
LAND PLANNING & DEVELOPMENT
4441 South Pecos Avenue, Las Vegas, Nevada 89103
Phone: (702) 798-1900

CRAIG ROAD

HORIZONTAL CONTROL AND SHEET PLAN

SHEET NO.

CHC

107-V1804

89042CHC | DATE: 04/08/91

SHT. 3/66

23-3-104