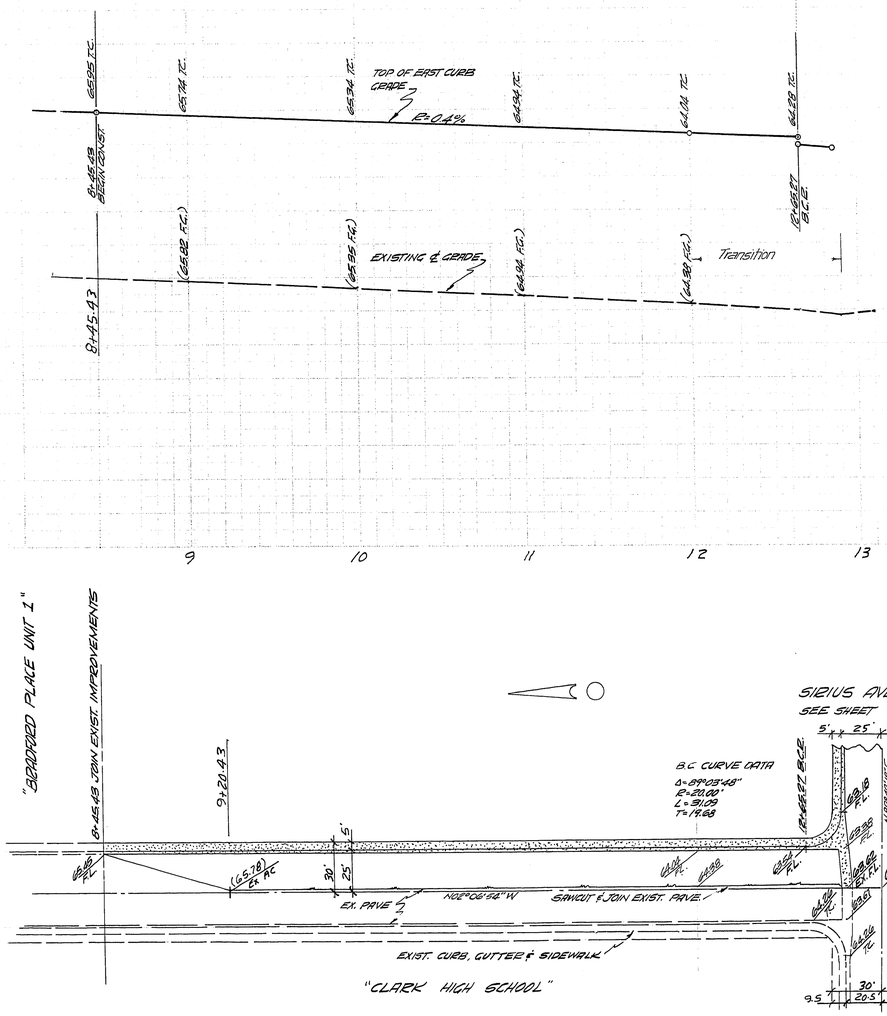

APPROVED BY:

ENGINEER, CITY OF LAS VEGAS — DATE

FIELD ENGINEER, CITY OF LAS VEGAS — DATE 2-18-72

SUBMITTED BY:

Charley E. Johnson 1-8-72
CHARLEY E. JOHNSON R.P.E. NEV. CERT #3005 DATE

VTN nevada

CONSULTING ENGINEERS • PLANNERS
2209 PARADISE ROAD, LAS VEGAS, NEVADA 89105
(702) 735-0227

STREET PLAN & PROFILE
BEADFORD PLACE UNIT 2
WING STREET

SCALE:	WO.NO. 1029	DATE Jan 4, 1972	SHEET	OF
HORIZ: 1"=40'	DES.	REV.	3	6
VERT: 1"=4'	CHK.	REV.		

107y.965.2