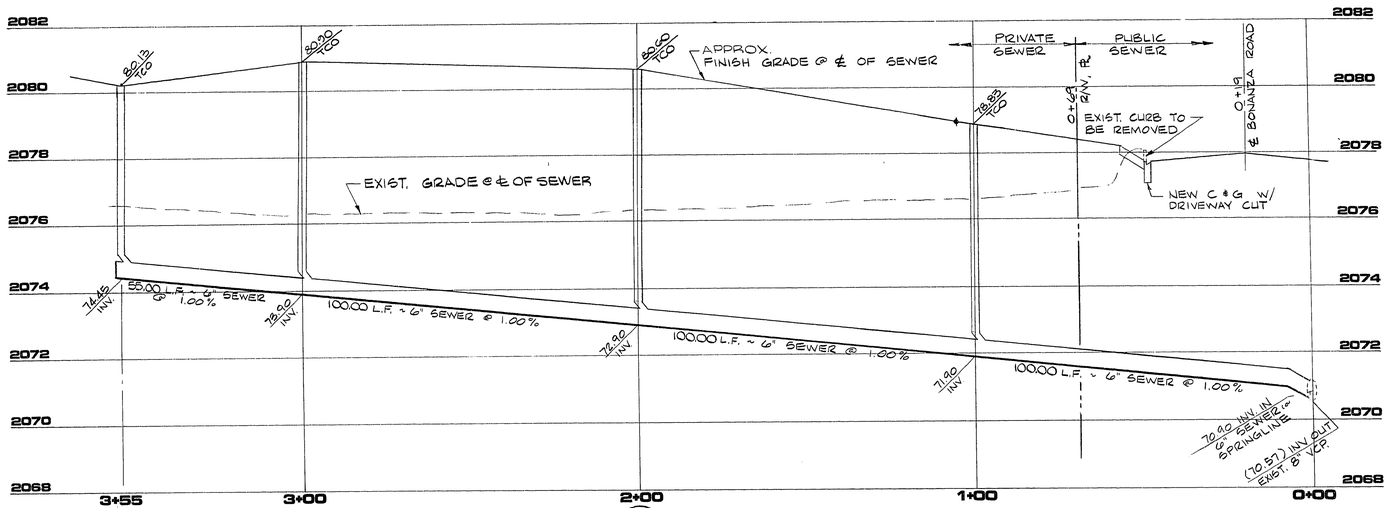

SECTION F/8 6
SEWER PROFILE HORIZ. 1" 20' VERT. 1" 2'

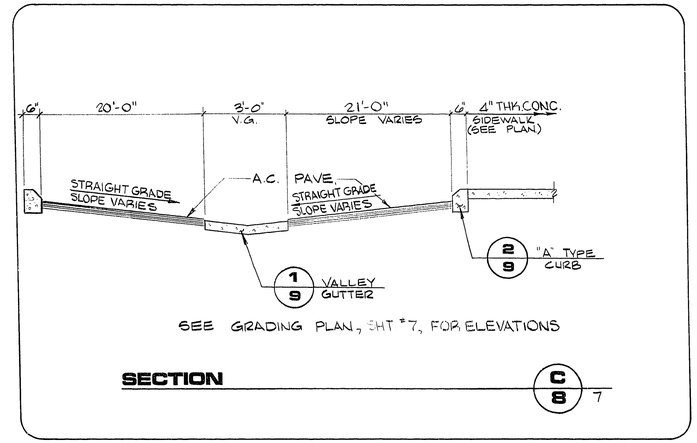

SECTION C/8 7

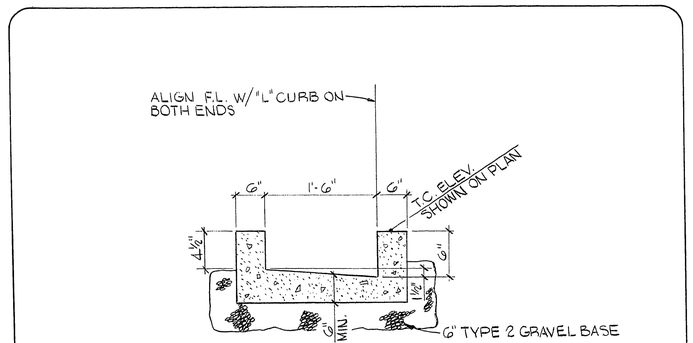

DETAIL 1/8 7

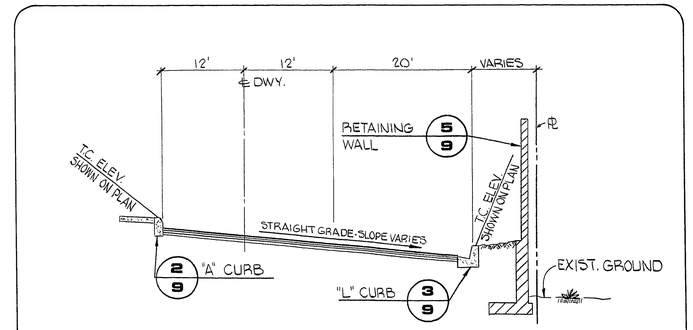

SECTION B/8 7

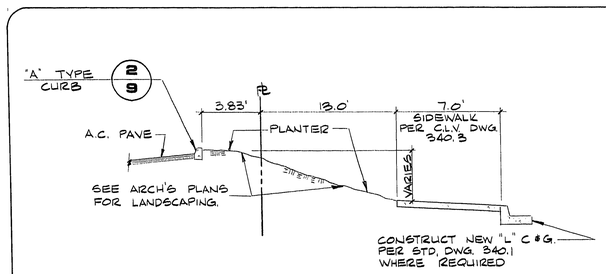

SECTION G/8 7

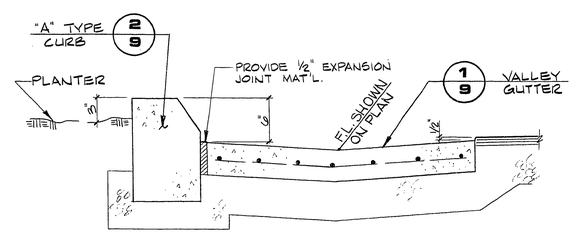

1. FOR SUBGRADE PREPARATION, SEE SOILS REPORT.
2. PROVIDE EXPANSION JOINT @ 30' O.C. & WEAKENED PLANE JOINT @ 10' O.C.

SECTION D/8 7

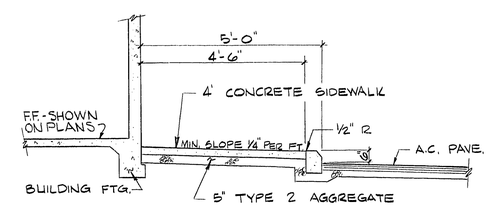

SECTION A/8 7

APPROVALS

4-29-83 — CLV ENGINEER
4-28-83 — CLV QUALITY CONTROL ENGINEER

REV	DATE	DESCRIPTION

37294 R.E. NO. 4/12/83 DATE

REGISTERED PROFESSIONAL ENGINEER STATE OF NEVADA LEONARDO R. CARRIZOSA-MARR

G. C. WALLACE
Consulting Engineers, Inc.
1100 East Sahara Ave. • Las Vegas, Nevada 89104 • 732-3330

BONANZA PARK LIMITED
BONANZA PARK
GRADING PLAN SECTIONS

SHEET **8** OF 9 SHEETS

JOB NO. 514.110

9/78 DIETERICH-POST 6532B

20-6-106 1074-912