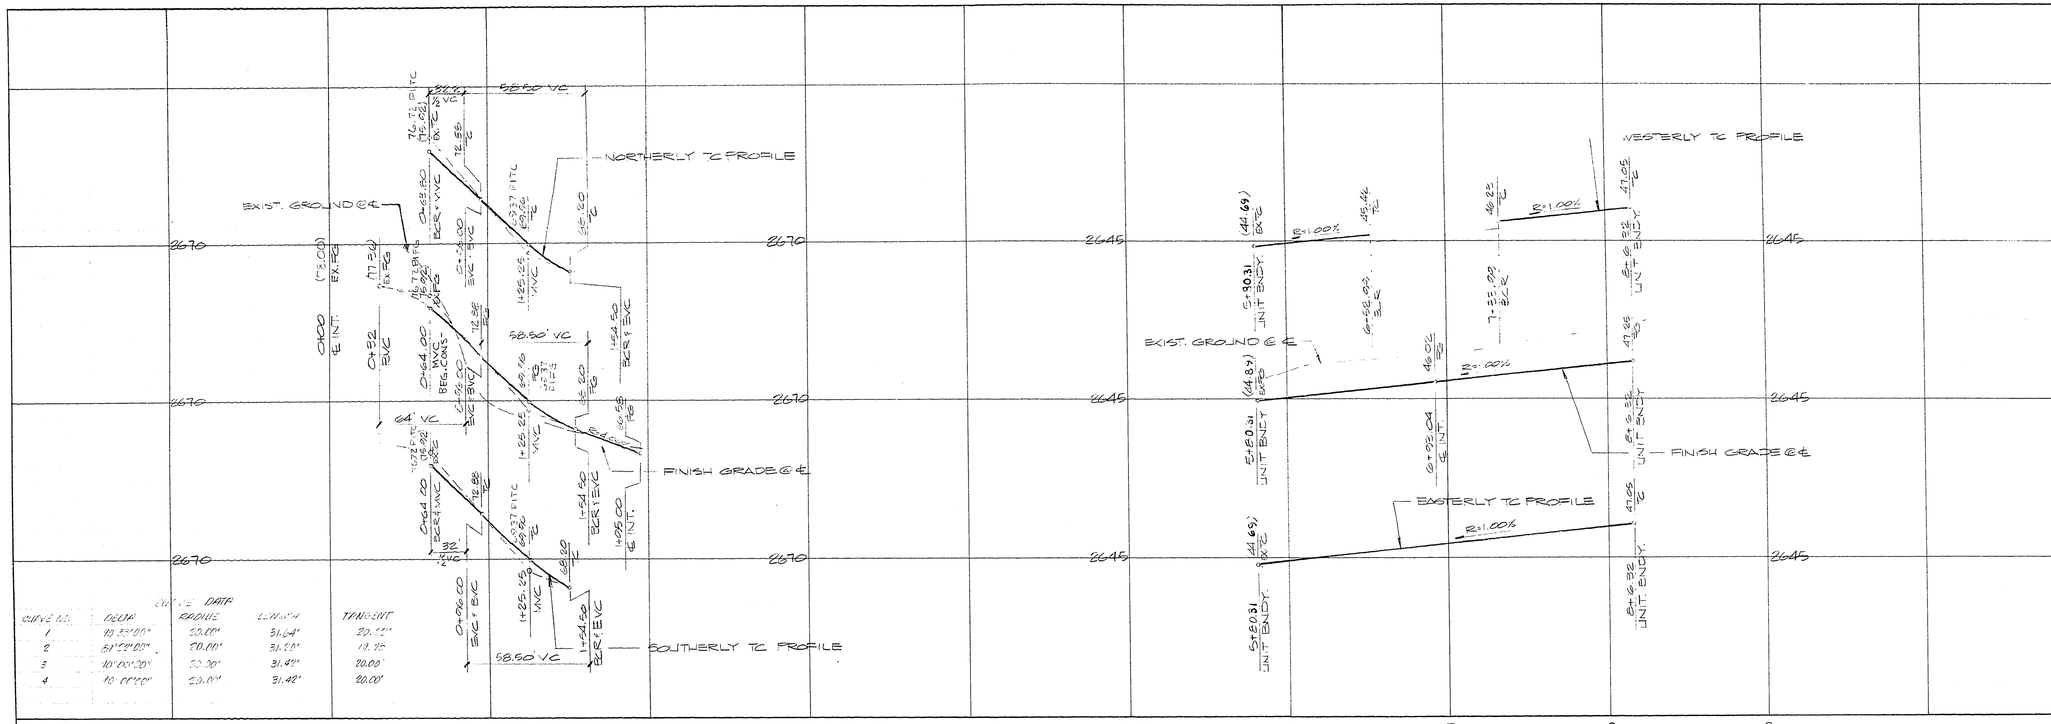

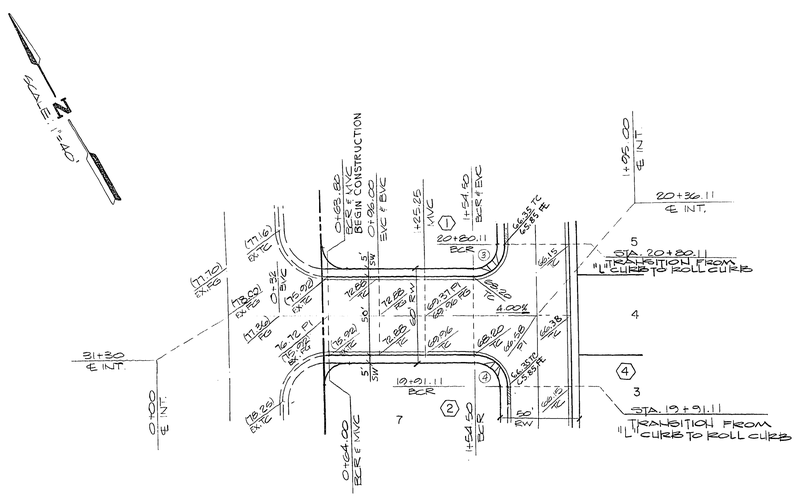

TERRACINA PLACE

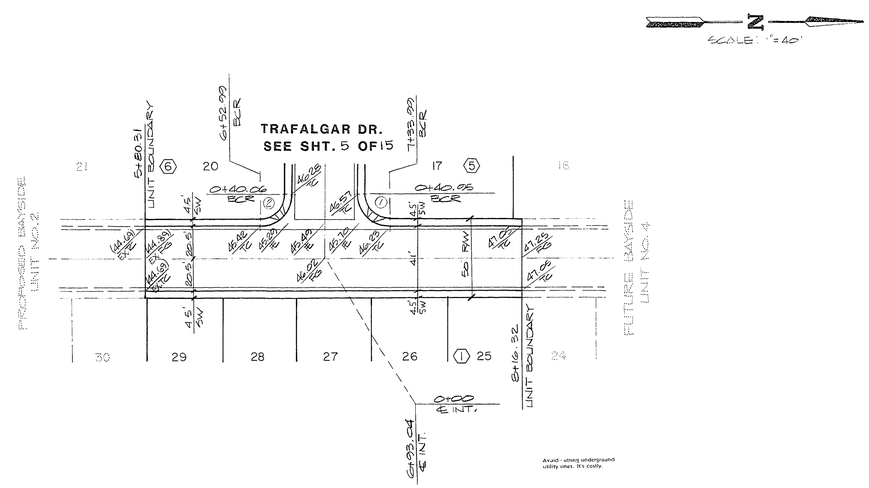

IVORY COAST DRIVE

Avoid - strong underground utility areas. It's costly.

Call before you Dig.
1-800-227-2600
UNDERGROUND SERVICE ALERT

4-17-86
CLV CHIEF LAND DEVELOPMENT — DATE

REV	DATE	BY

ENGINEERS & SURVEYORS INCORPORATED
7022 W. CHARLESTON BLVD
LAS VEGAS, NEVADA 89117
PHONE: 702 / 363-6415

SUBMITTED BY: 1/29/86

TITLE: STREET PLAN & PROFILE (TERRACINA PLACE & IVORY COAST DRIVE)

PROJECT: BAYSIDE UNIT NO. 3

WO NO.	850302-3
BY	PC
DATE	11-85
SCALE	HORIZ. 1"=40' VERT. 1"=4'

SHEET 3 OF 15 SHEETS

16-6-4

1074-844-3