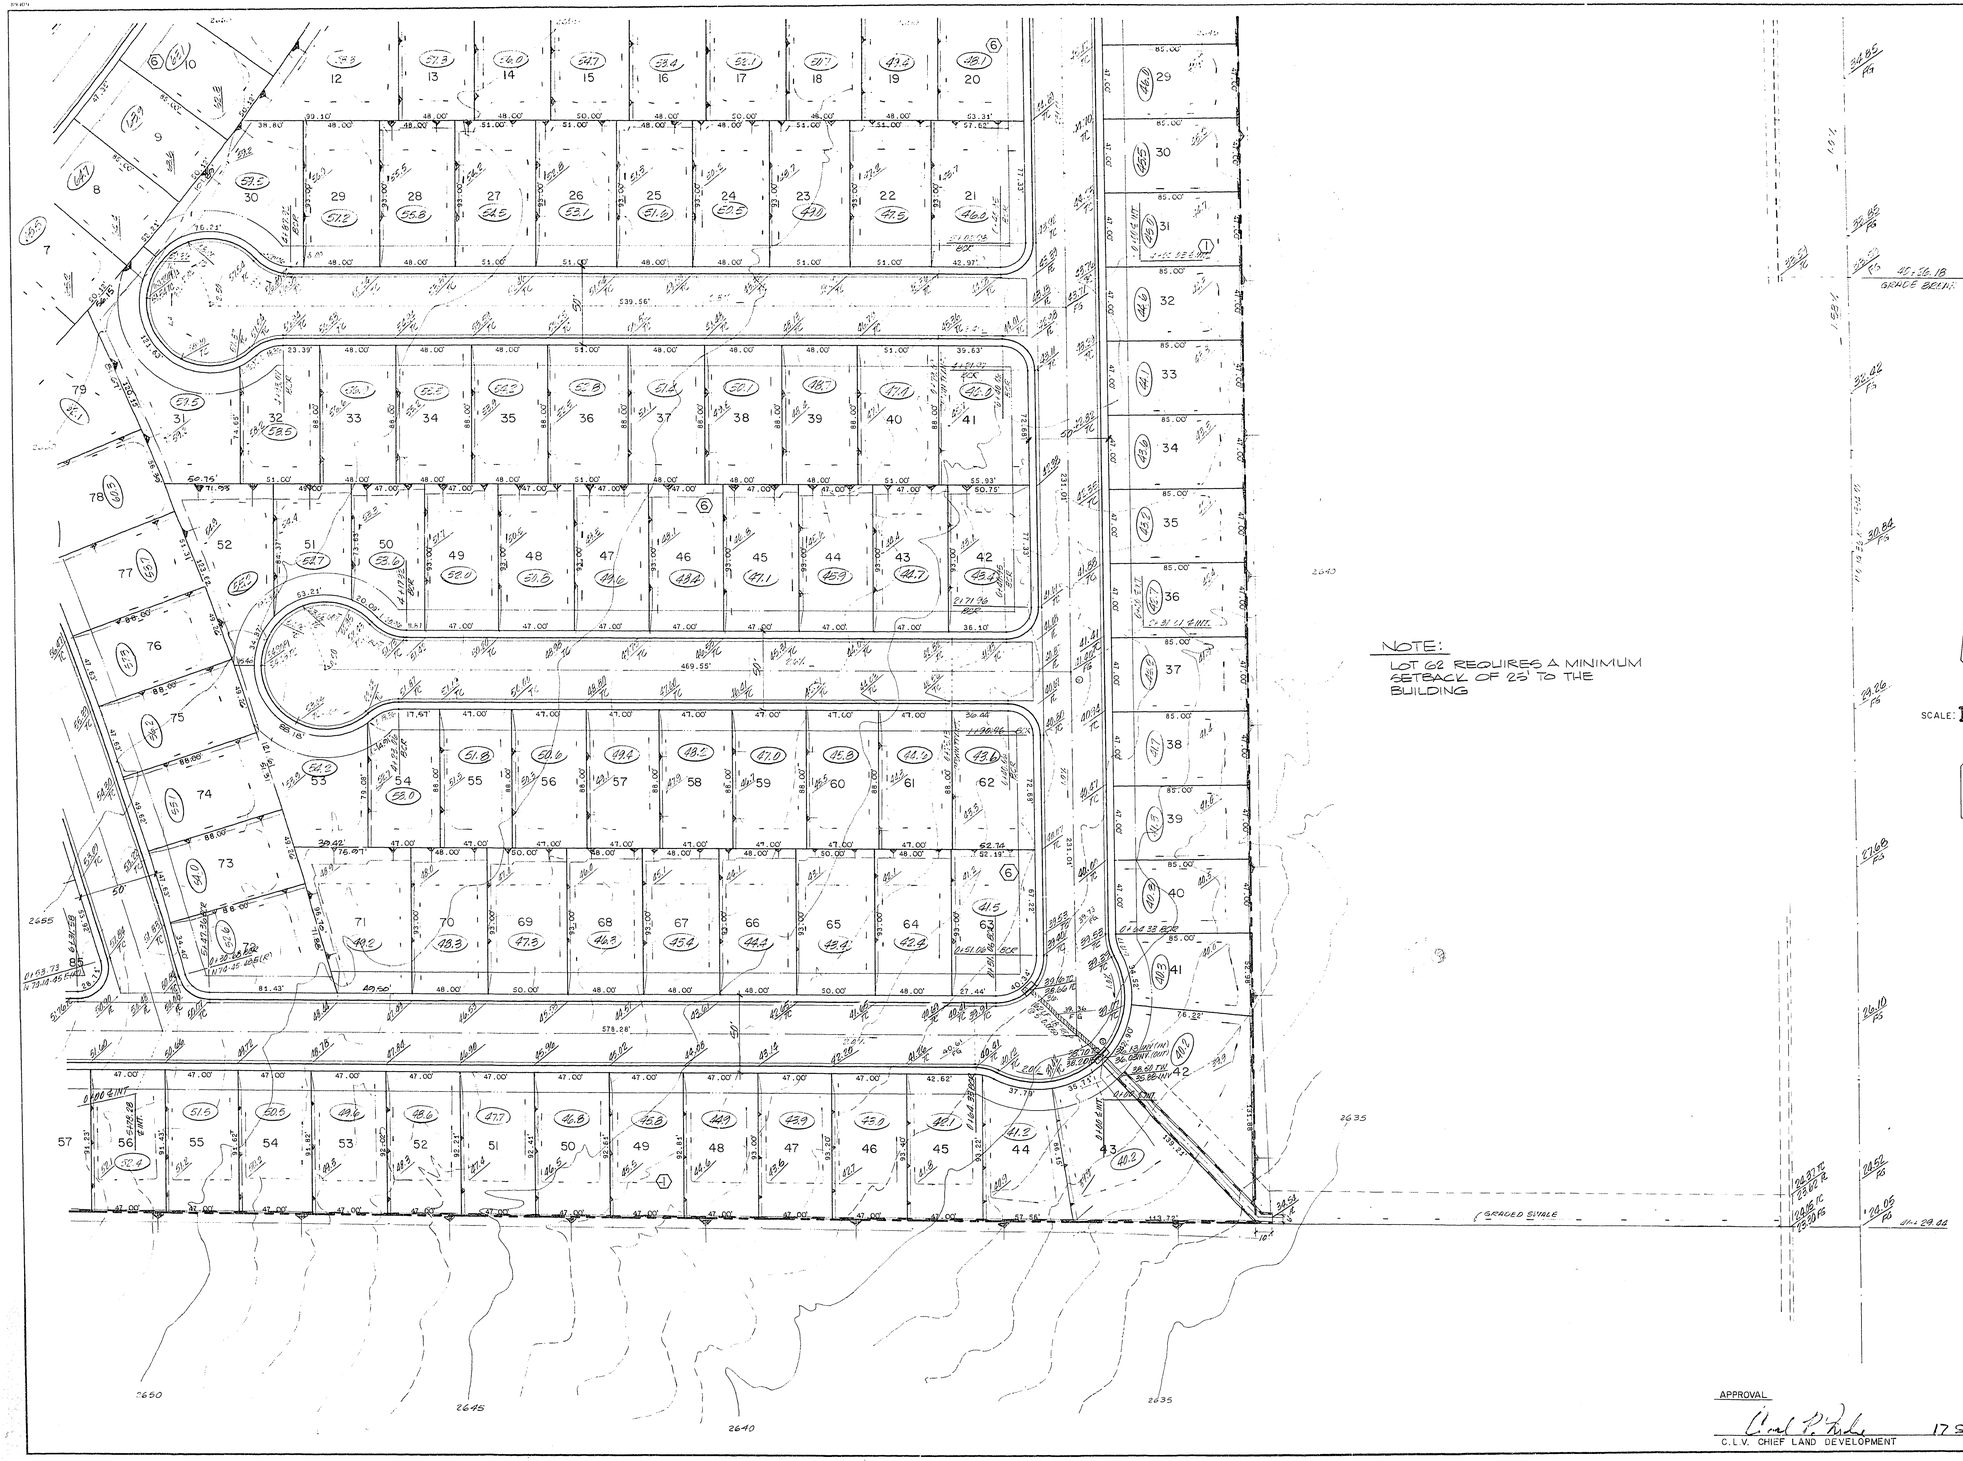

NOTE:
LOT 62 REQUIRES A MINIMUM SETBACK OF 25' TO THE BUILDING

SCALE: 1"=40'

APPROVAL

C.L.V. CHIEF LAND DEVELOPMENT — DATE 17 SEPT 1985

REV.	DATE	REVISION
1	7-15-85	1 LOT SIZES-EAST SIDE OF ARTILLERY ST.

ENGINEERS & SURVEYORS INCORPORATED
7022 W. CHARLESTON BLVD
LAS VEGAS, NEVADA 89117
PHONE: 702 / 363-6415

SUBMITTED BY:
7/15/85

TITLE: ROUGH GRADING PLAN

PROJECT: BAYSIDE

WO NO.	850302
BY	P. VALENTINE
DATE	5 / 85
SCALE	1" = 40'

SHEET 4 OF 5 SHEETS

1074-844