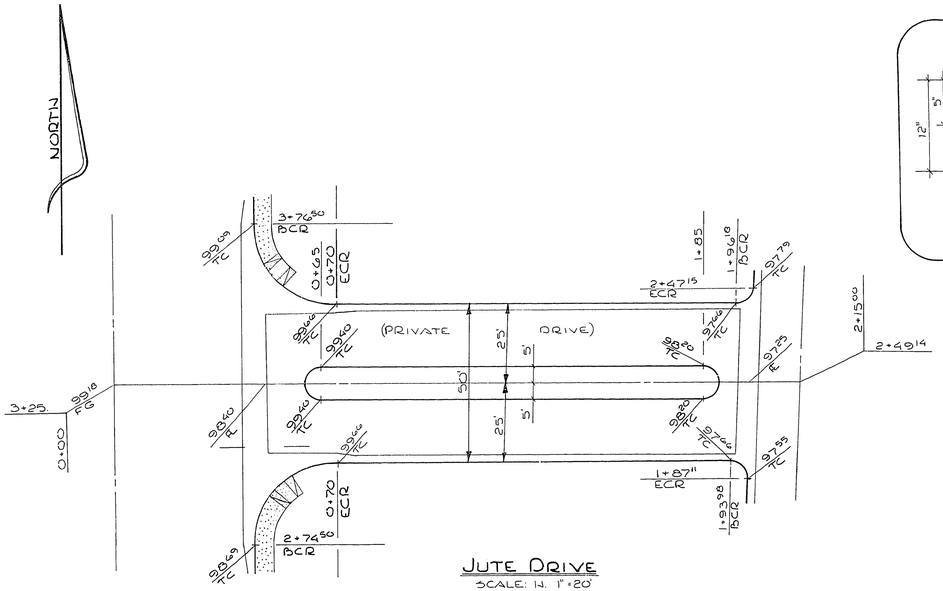

JUTE DRIVE
SCALE: H. 1" = 20'
V. 1" = 2'

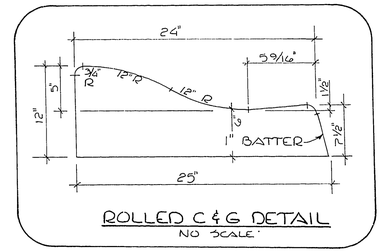

ROLLED C & G DETAIL
NO SCALE

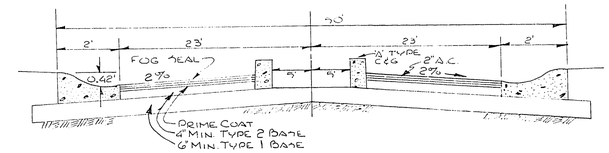

TYP. STREET SECTION
NO SCALE
(W/10' OPEN PLANTER)

NOTE
CURB & GUTTER WITH A GRADE OF LESS THAN 0.4% SHALL BE CONSTRUCTED BY FORMING EACH GRADE SHALL BE CHECKED FOR GRADE PRIOR TO CONST. AND TESTED AS SOON AS POSSIBLE AFTER CONSTRUCTION.

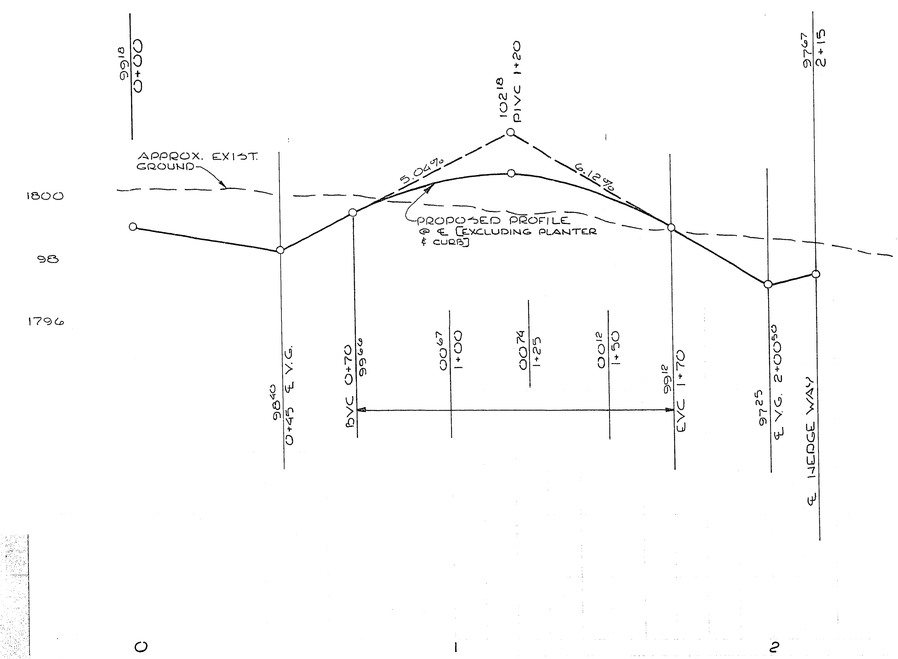

APPROVALS:

CLV CITY ENGINEER — DATE

CLV QUALITY ENGINEER — DATE 2/1/83

CLV CHIEF DEV. & FLOOD CONTROL — DATE

CLV TRAFFIC ENGINEER — DATE 1-27-83

SUBMITTED BY:

MARK L. QUBY, R.P.E. NO. 17726 — DATE 1-4-83

ATRIUM GARDENS
IV
JUTE DRIVE
PLAN & PROFILE

L.R.K. SHT. 4 OF 6

107X-839-4