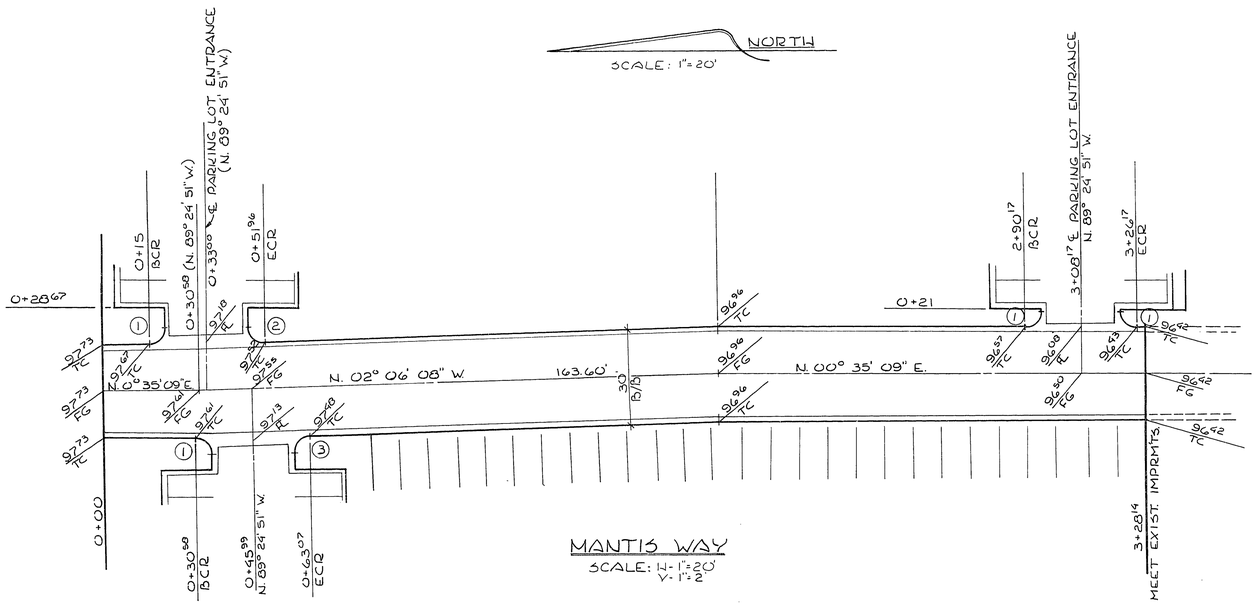

MANTIS WAY
SCALE: H-1"=20'
V-1"=2

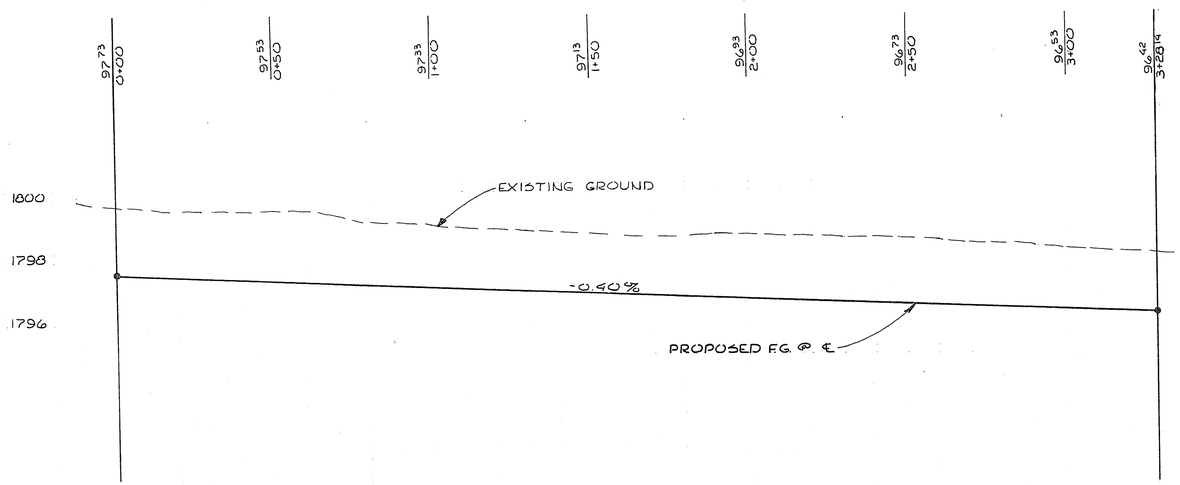

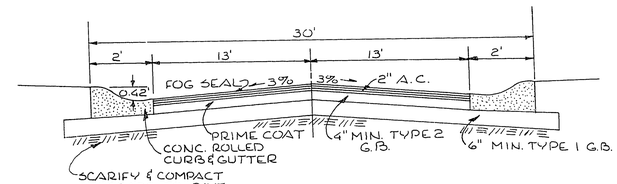

TYPICAL STREET SECTION
NO SCALE
(PRIVATE STREET)

B/C CURVE DATA				
NO	Δ	R	T	L
1	90°00'00"	5'	5.00'	7.85'
2	92°41' 17"	5'	5.24'	8.09'
3	87° 18' 43"	5'	4.77'	7.62'

NOTE
CURB & GUTTER WITH A GRADE OF LESS THAN 0.4% SHALL BE CONSTRUCTED BY FORMING. EACH GRADE SHALL BE CHECKED FOR GRADE PRIOR TO CONST. AND TESTED AS SOON AS POSSIBLE AFTER CONST.

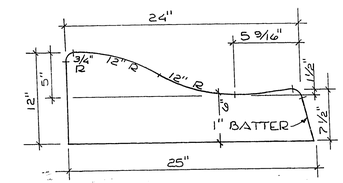

ROLLED C&G DETAIL
NO SCALE

APPROVALS:

CLV CITY ENGINEER — DATE 8-30-82

CLV QUALITY ENGINEER — DATE

CLV CHIEF LAND DEV & FLOOD CONTROL — DATE 8-9-82

SUBMITTED BY:

MARK C. RUDY, P.E. — DATE 7-8-82
R.P.E. NO. 17260

ATRIUM GARDENS
III
MANTIS WAY
PLAN & PROFILE
(PRIVATE STREET)

SHT. 2 OF 6

L.R.K.

107 y 839-3