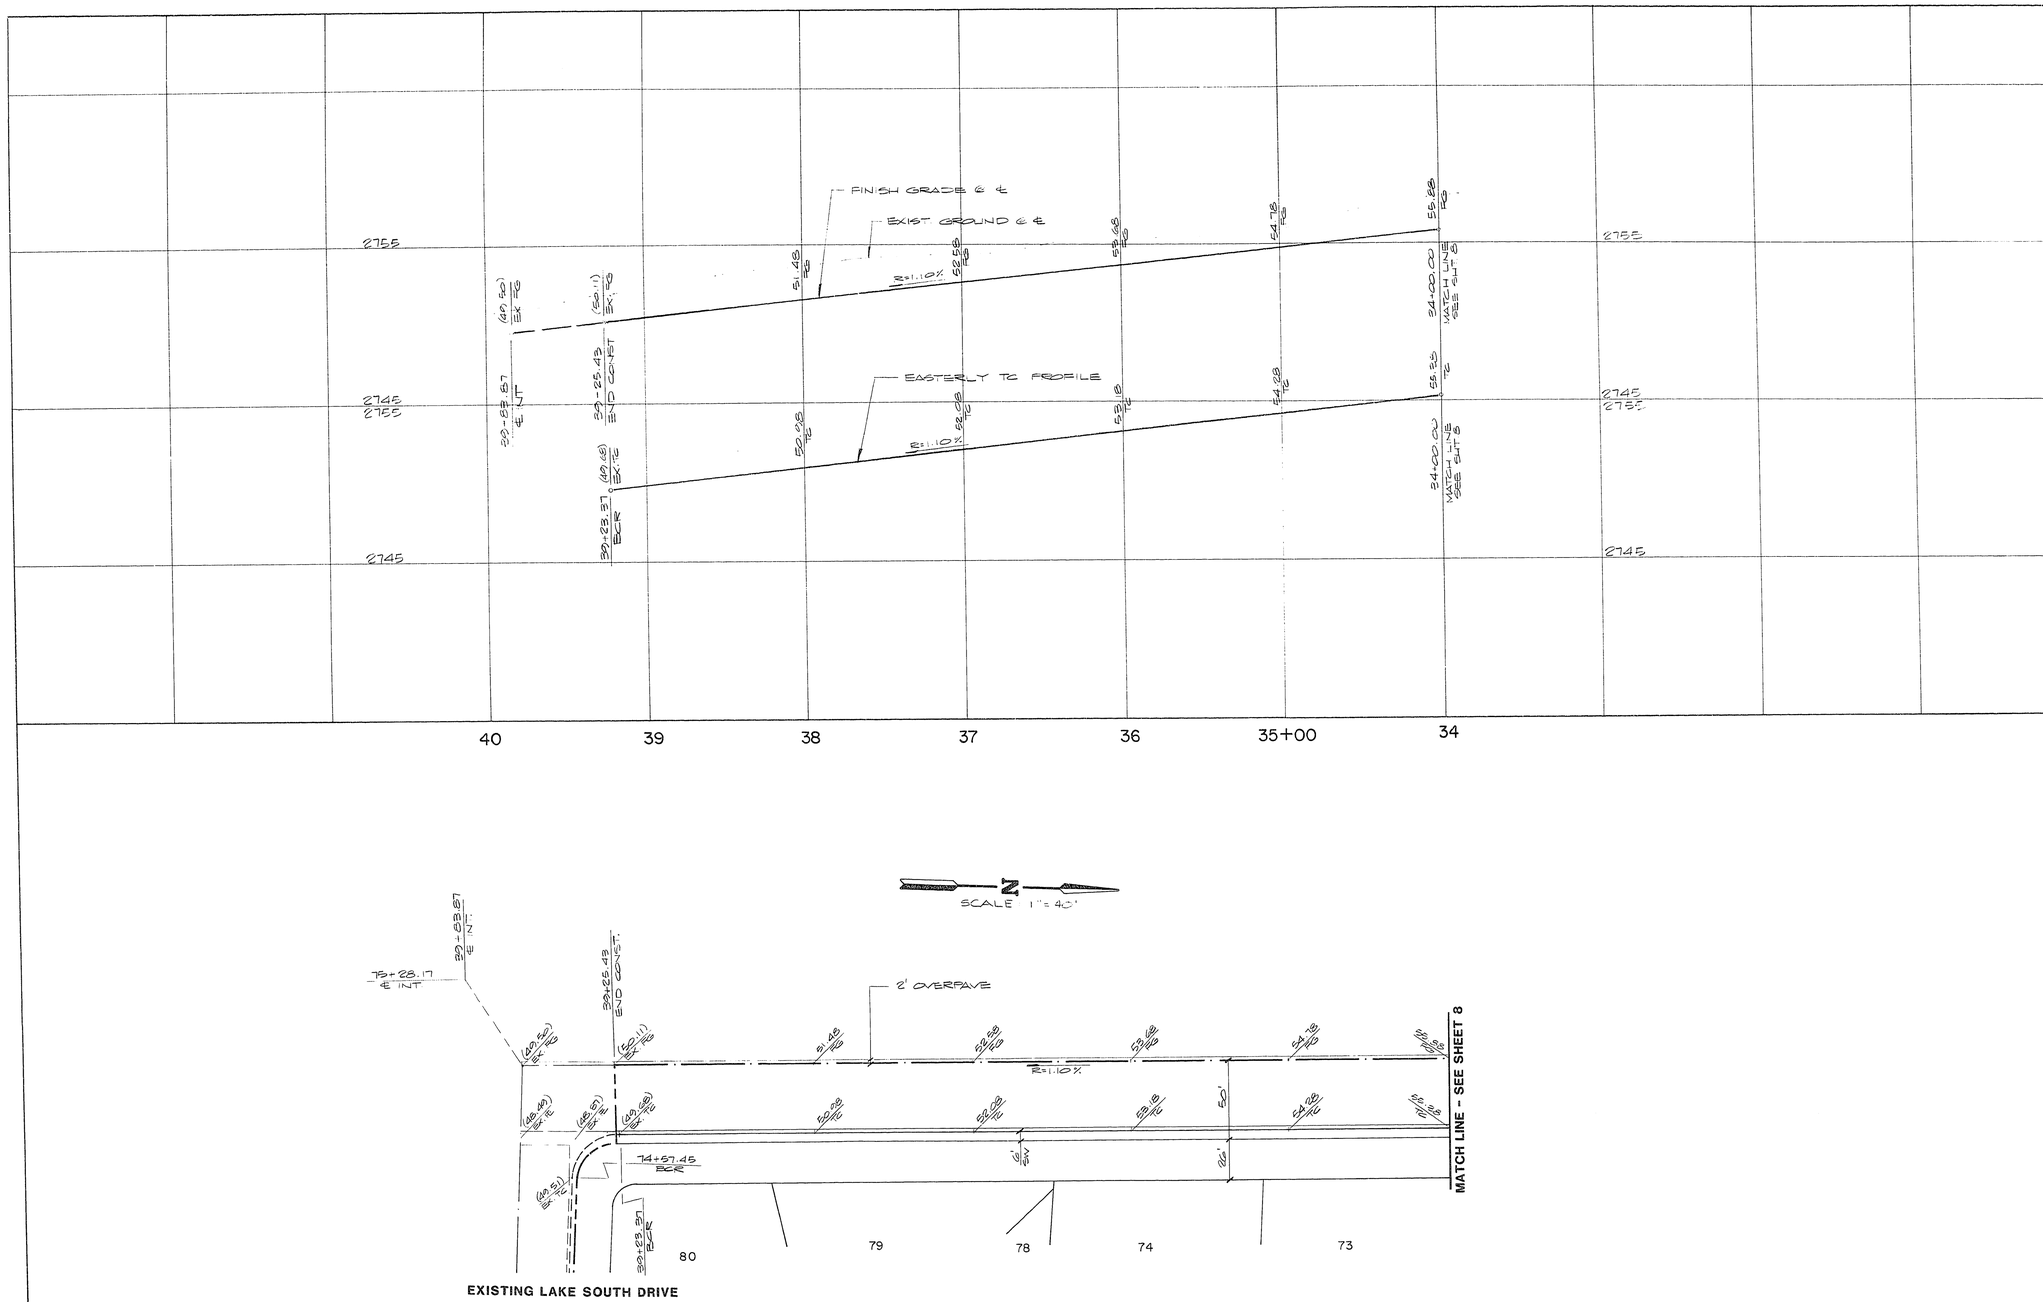

FORT APACHE ROAD

KN 9-16-86
CLV CHIEF LAND DEVELOPMENT DATE

REV. | DATE | BY | REV. STS.

ENGINEERS & SURVEYORS INCORPORATED
7022 W. CHARLESTON BLVD.
LAS VEGAS NEVADA 89117
PHONE: 702 / 363-6415

SUBMITTED BY: PAUL E. VILLANUEVA
P. E. Villanueva 7/30/86

TITLE: STREET PLAN & PROFILE (FORT APACHE ROAD)

PROJECT: BEACON POINT UNIT NO. 3

WO NO. 4045
BY T.B. & P.C.
DATE 7/86
SCALE HORIZ. - 1" = 40' VERT. - 1" = 4'

SHEET 9 OF 16 SHEETS

17.6 107Y-846-3