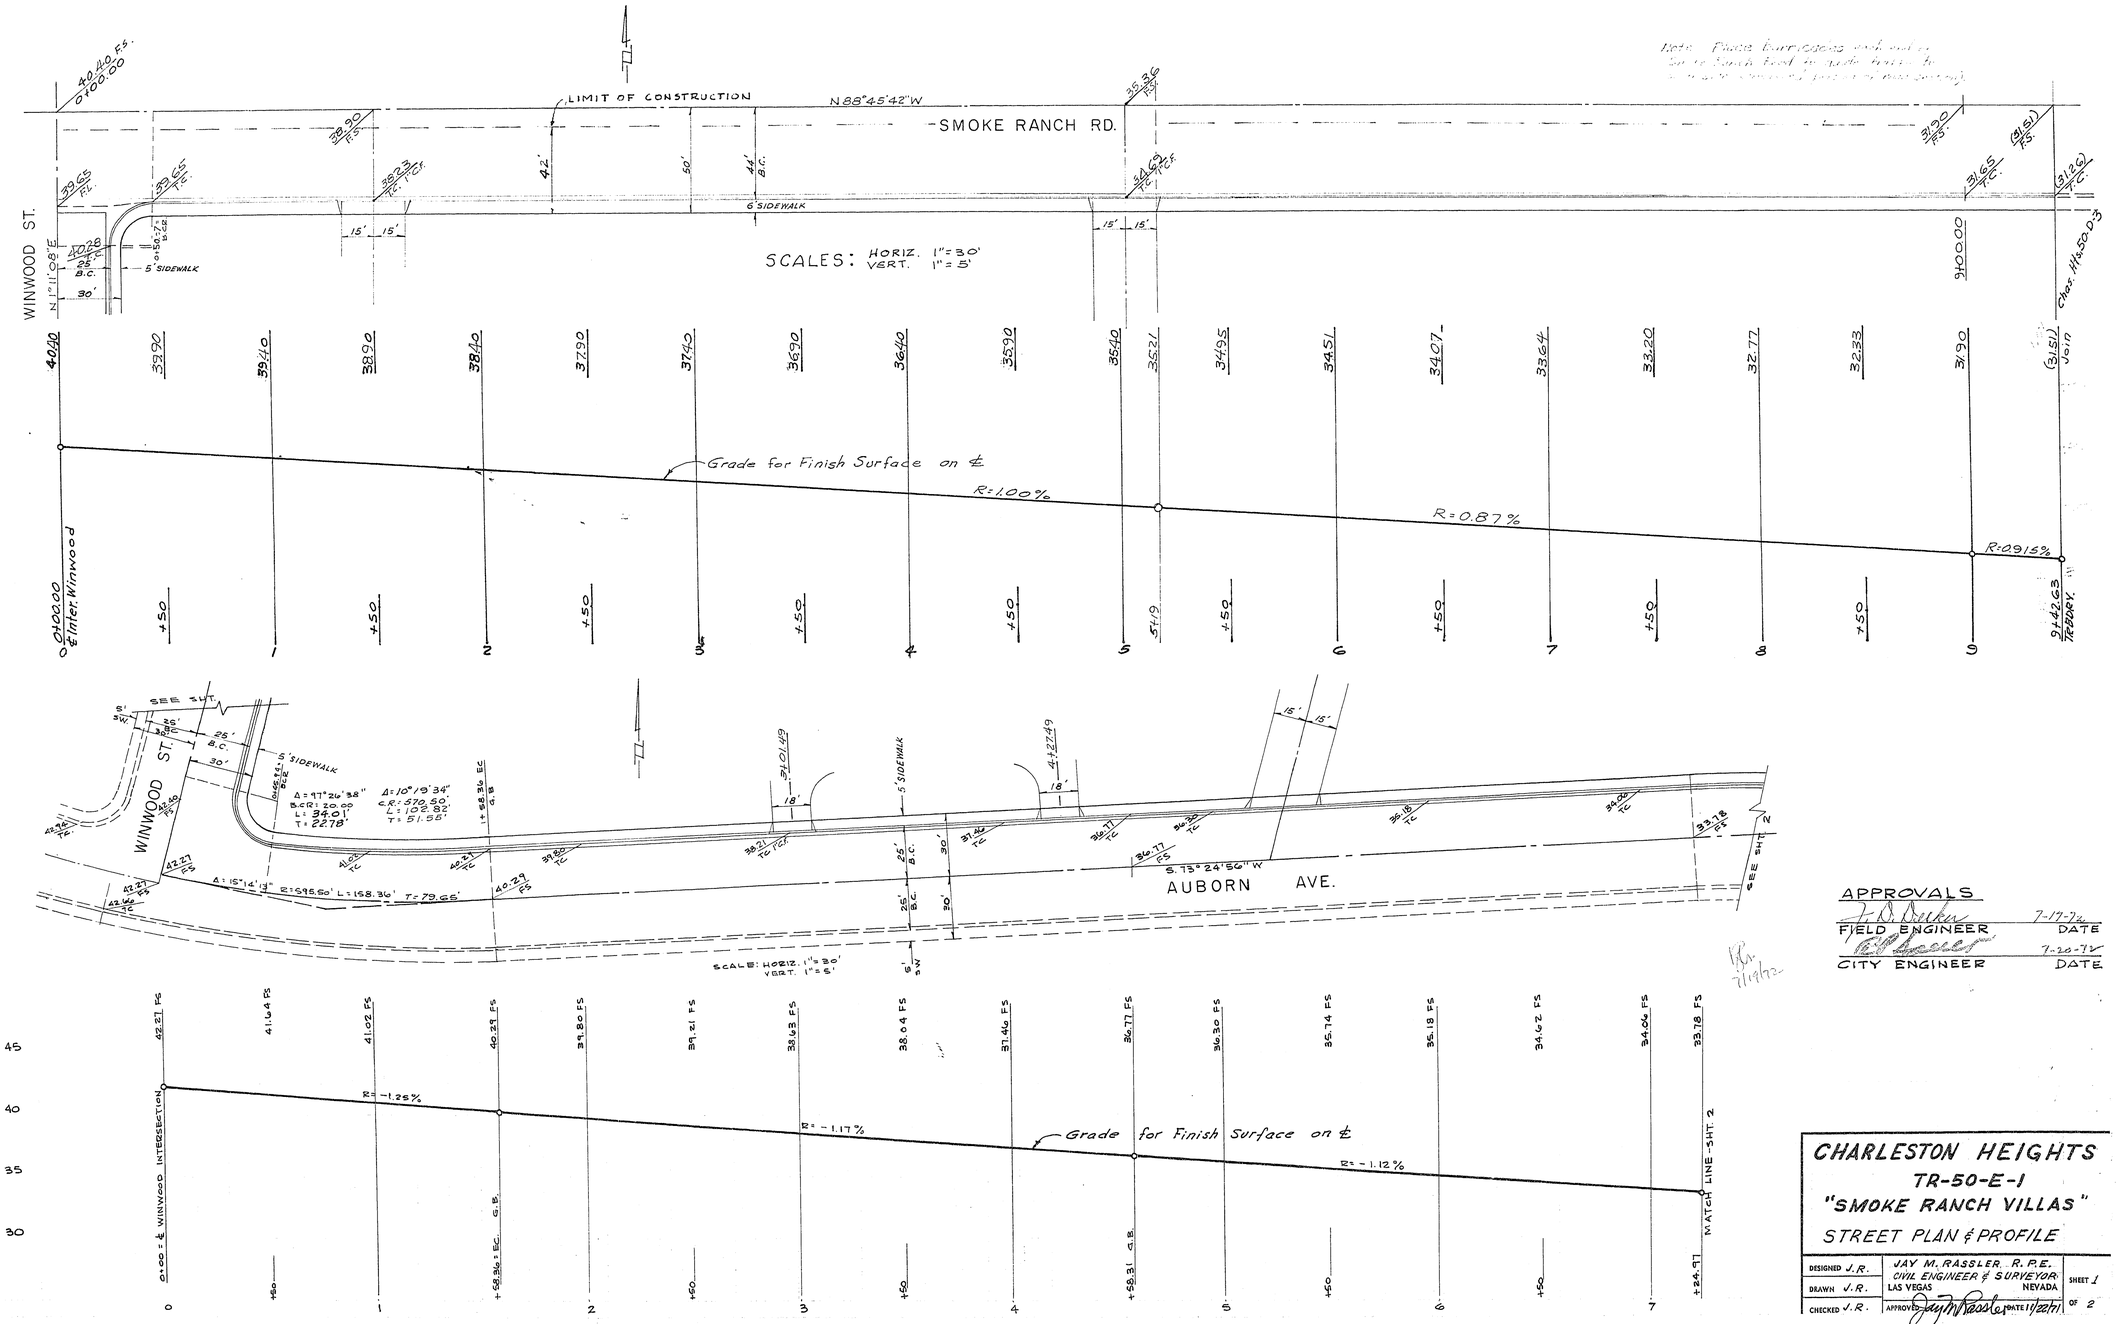

APPROVALS

FIELD ENGINEER	DATE 7-17-72
CITY ENGINEER	DATE 7-20-72

CHARLESTON HEIGHTS
TR-50-E-1
"SMOKE RANCH VILLAS"
STREET PLAN & PROFILE

DESIGNED J.R.	JAY M. RASSLER, R.P.E. CIVIL ENGINEER & SURVEYOR LAS VEGAS NEVADA	SHEET 1
DRAWN J.R.		OF 2
CHECKED J.R.	APPROVED [signature] DATE 11/27/71	

107 y - 10x10 - 50E-1