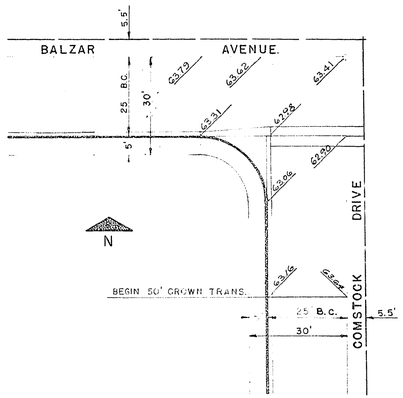

BALZAR AVE. & COMSTOCK DR.

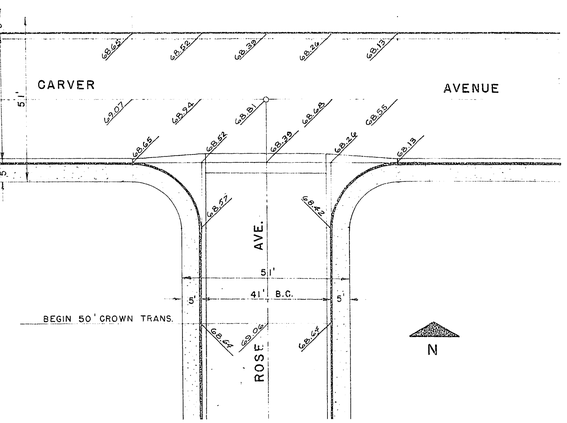

ROSE AVE & CARVER AVE.

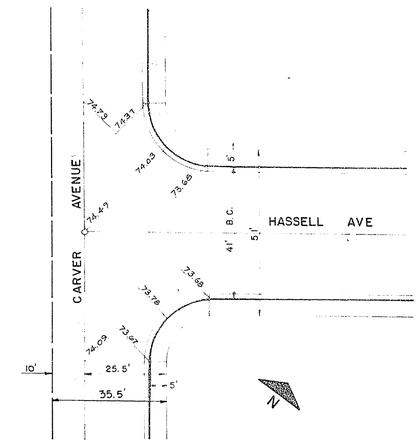

CARVER AVE & HASSELL AVE.

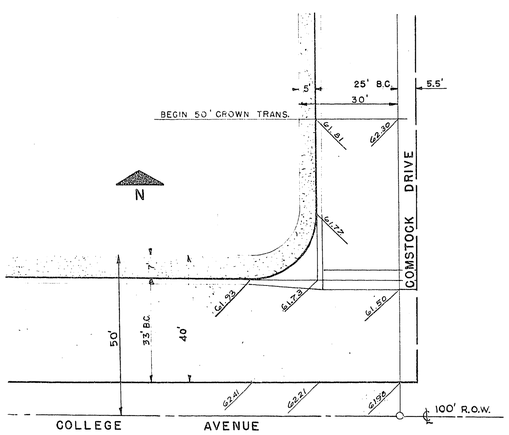

COLLEGE AVE. & COMSTOCK DR.

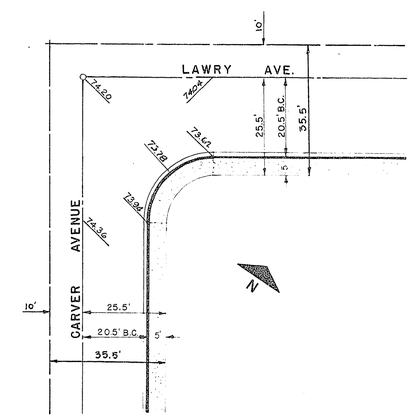

CARVER AVE & LAWRY AVE

Submitted by Robert L. McNinch R.E. & L.S. Date 12/1/62

Approved by J. B. Williams City Engineer Date 3/7/63

CAR 2-19-63

PAVING DETAILS			
REVISIONS	COLLEGE HEIGHTS No 2 A PART OF SW1/4 NW1/4 SEC.21 SE1/4 NE1/4 SEC.20 T.20 S. R.61 E. M.D.B.&M. CLARK COUNTY, NEVADA. CLIENT: FIRST WESTERN SAVINGS & LOAN ASS'N.	DATE 11-30-62 DRN. R.M. CHD. R.M.G. SCALE V: H: 1"=20'	MOOTE, KEMPA & GALLOWAY, INC. CIVIL ENGINEERS AND LAND SURVEYORS PHOENIX LAS VEGAS SHEET 2 of 28 F.B. FILE 3-1 JOB NO. LV 1821

107Y-111 B-2