


CHARLESTON VILLAGE GREEN No 2

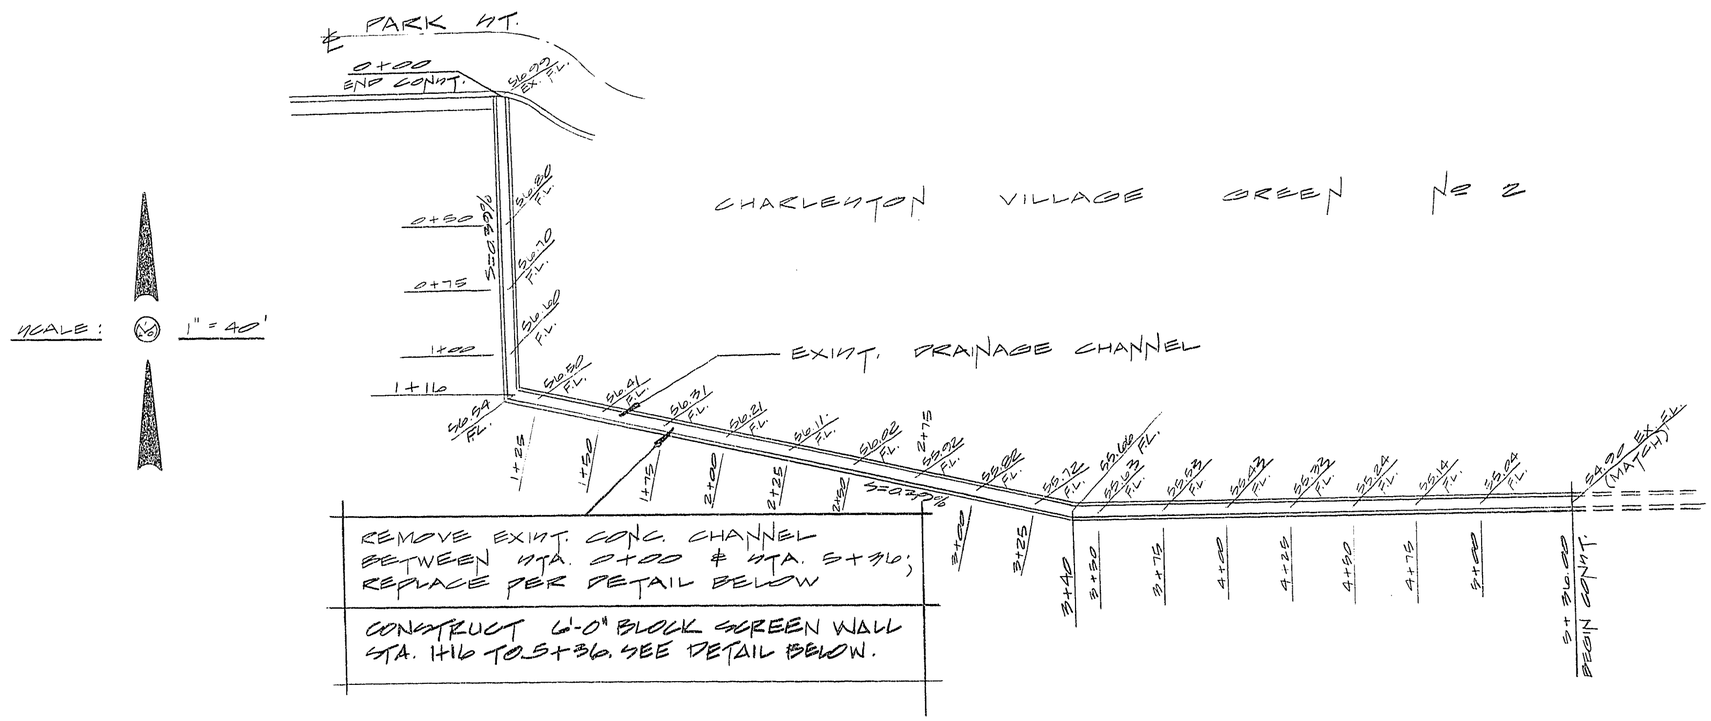


CONCRETE DRAINAGE CHANNEL DETAIL

GEORGE A. SMITH CIVIL

8/12/79
CLV CITY ENGINEER DATE

8-12-79
CLV QUAL. CONT ENG. DATE

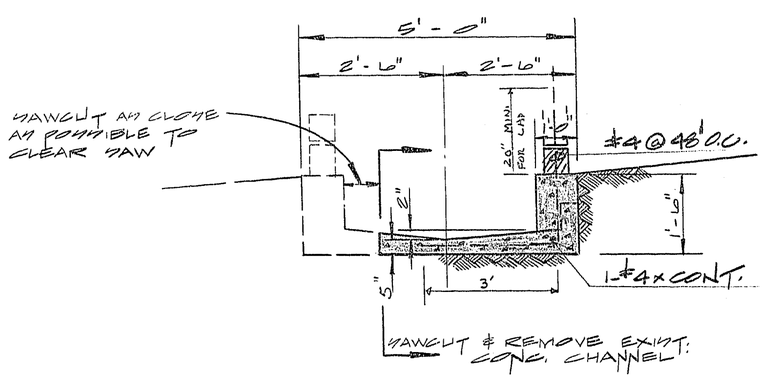REV 1 - GRADES & NOTES & DETAILS

CHARLESTON VILLAGE GREEN No. 2
LAS VEGAS - NEVADA

CONCRETE DRAINAGE CHANNEL RE-CONSTRUCTION

GEORGE A. SMITH & CO.
2201 INDUSTRIAL ROAD
WHITE "A"
LAS VEGAS, NEVADA 89102
(702) 385-7666

045-002-79
SHEET 1 OF 1

307 y-1052-2