


RAMP 1 STA. 0+00 to STA. 0+50 (1 / C-17)

NOT TO SCALE

## RAMP 1 STA. 0+50 to STA. 3+00 TRANSITION SECTION

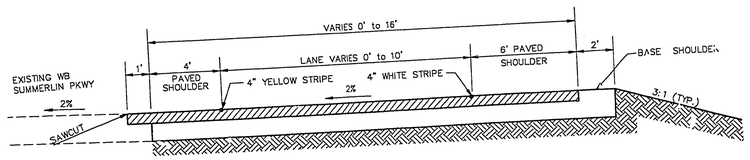


RAMP 1 STA. 3+00 to STA. 13+65.24 (2 / C-17)

NOT TO SCALE




RAMP 4 STA. 0+00 to STA. 6+00 (3 / C-17)

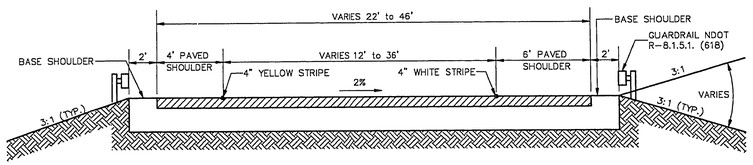NOT TO SCALE

## RAMP 4 STA. 6+00 to STA. 6+92.73 TRANSITION SECTION

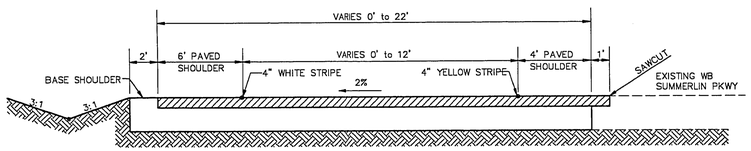


NOTE: NOSE AREA PAVING STA. 7+40 to STA. 8+17

RAMP 4 STA. 6+92.73 to STA. 8+47.80 (4 / C-17)

NOT TO SCALE

## RAMP 4 STA. 8+47.80 to STA. 9+50 TRANSITION SECTION

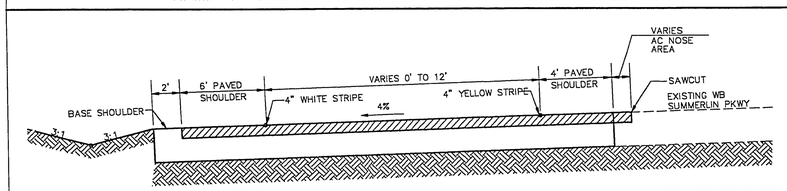


RAMP 4 STA. 9+50 to STA. 12+00 (5 / C-17)

NOT TO SCALE

## RAMP 4 STA. 12+00 to STA. 13+00 TRANSITION SECTION

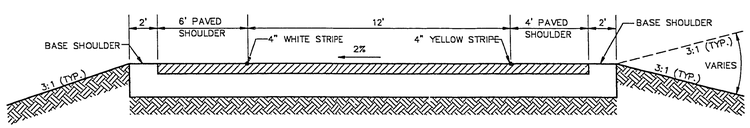


RAMP 4 STA. 13+00 to STA. 17+20.40 (6 / C-17)

NOT TO SCALE

## RAMP 4 STA. 17+20.40 to STA. 18+00 TRANSITION SECTION

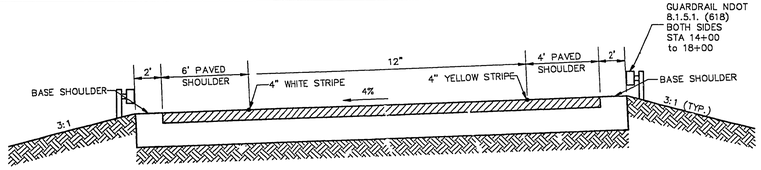


RAMP 3 STA. 13+35 to STA. 18+19.63 (7 / C-17)

NOT TO SCALE

## RAMP 3 STA. 4+50 to STA. 8+00 TRANSITION SECTION

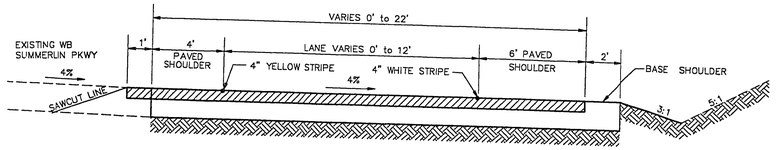


RAMP 3 STA. 8+00 to STA. 13+35 (8 / C-17)

NOT TO SCALE

## RAMP 3 STA. 0+00 to STA. 2+50 TRANSITION SECTION

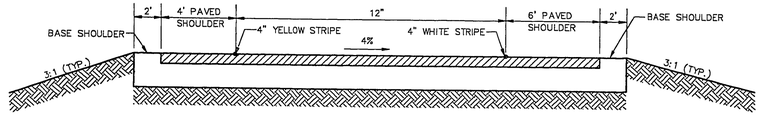


RAMP 3 STA. 2+50 to STA. 4+50 (9 / C-17)

NOT TO SCALE




RAMP 2 STA. 1+15 to STA. 10+00 (12 / C-17)

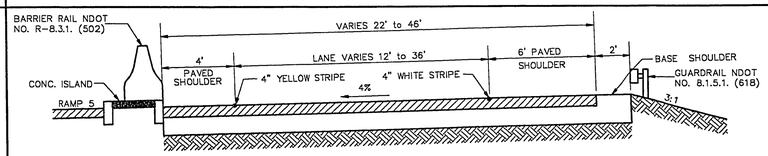NOT TO SCALE

## RAMP #2 STA. 10+50 to STA. 12+50 TRANSITION SECTION

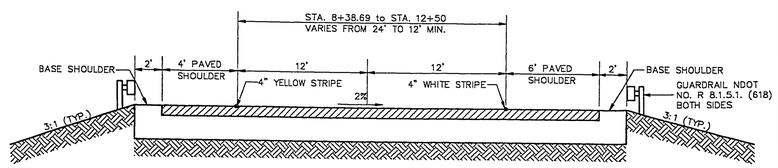


RAMP 2 STA. 12+50 to STA. 17+00 (13 / C-17)

NOT TO SCALE

## RAMP 2 STA. 17+00 to STA. 19+15.55 TRANSITION SECTION

## RAMP 5 STA. 0+00 to STA. 1+00 TRANSITION SECTION

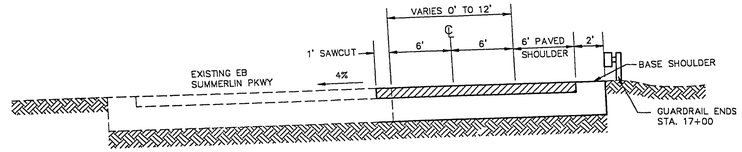


RAMP 5 STA. 1+00 to STA. 8+00 (10 / C-17)

NOT TO SCALE

## RAMP 5 STA. 8+00 to STA. 17+50 TRANSITION SECTION

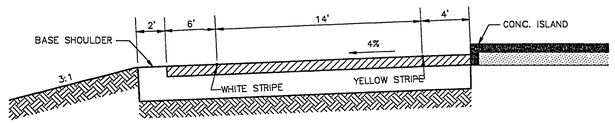


RAMP 5 STA. 8+00 to STA. 17+50 (11 / C-17)

NOT TO SCALE




TYPICAL RAMP PAVEMENT SECTION

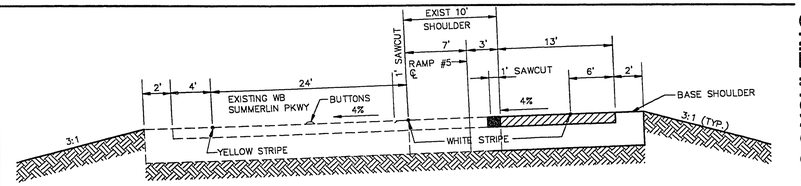NOT TO SCALE

Call before you Dig.

1-800-227-2600
UNDERGROUND SERVICE ALERT
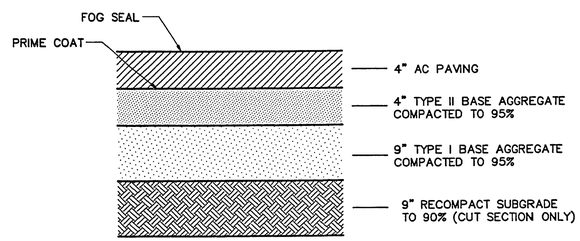
| REV | DATE | DESCRIPTION | APPROVED |
|---|---|---|---|
| | 1-9-92 | RELEASED FOR BIDDING | GAB |

JOB NO. 89135 | DESIGNED BY TP | DRAWN BY REJS | CHECKED BY TP | DATE 12-23-91


GBS&L CONSULTING ENGINEERS
3650 S. EASTERN AVE. • SUITE 220 • LAS VEGAS, NEVADA 89109
CONSULTANT
SURVEYORS
PLANNERS
ENGINEERS
POGGEMEYER DESIGN GROUP
1140 ALMOND TREE LANE, SUITE 305 LAS VEGAS, NEVADA 89104 (702) 735-5108


REGISTERED PROFESSIONAL ENGINEER TIMOTHY A. POGGEMEYER No. 5266 STATE OF NEVADA CIVIL

# TYPICAL SECTIONS - RAMPS

# BUFFALO INTERCHANGE

with SUMMERLIN PARKWAY and BUFFALO DRIVE ROADWAY BETWEEN WESTCLIFF AND WASHINGTON

CITY of LAS VEGAS, NEVADA

SHEET NUMBER C-17 OF 22

107-V1753