CONSTRUCTION NOTES

1. CONST. 4" CONC. SIDEWALK WITH 5" TYPE II BASE AS PER DETAIL SHEET NO. 1.
2. CONST. TYPE "L" CURB & GUTTER AS PER DETAIL SHEET NO. 1.
3. CONST. STD. VALLEY GUTTER AS PER DETAIL SHEET NO. 1.
4. CONST. 2" ASPHALTIC CONCRETE OVER 4" TYPE II GRAVEL BASE OVER 6" TYPE I GRAVEL BASE AS PER DETAIL SHEET NO. 1.

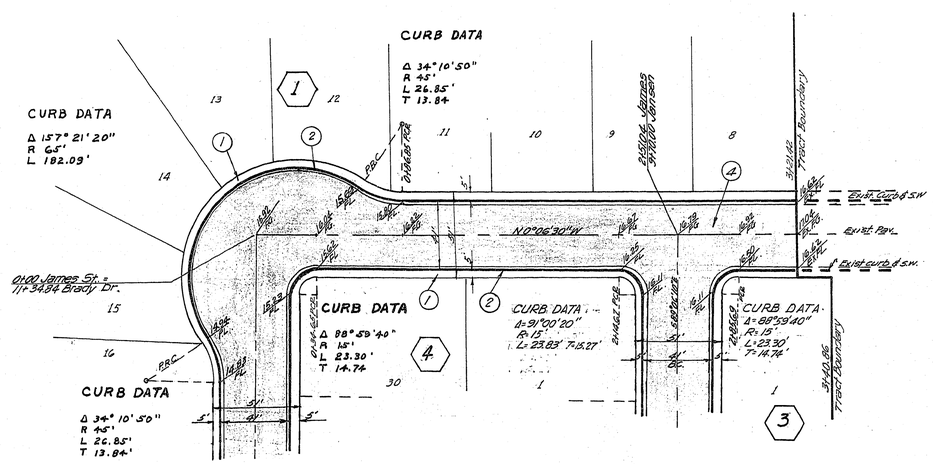

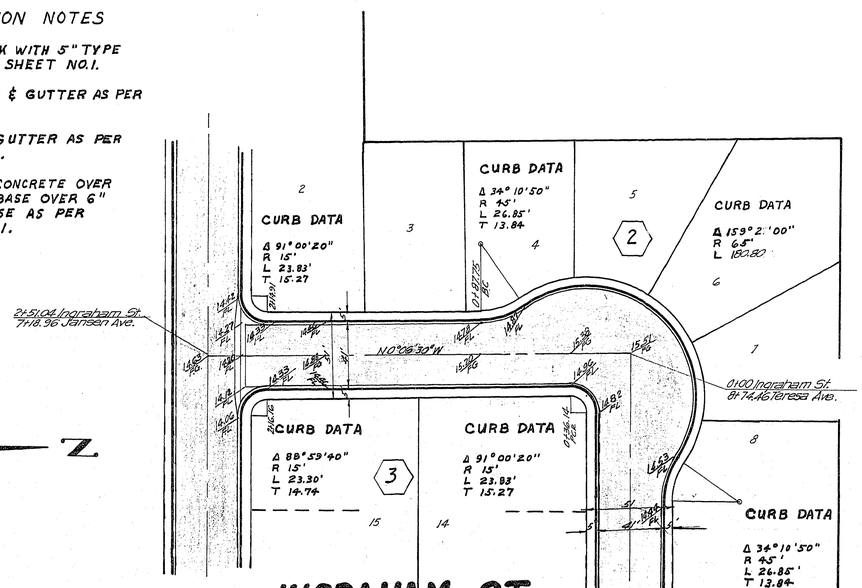

BRADY DR. JANSEN DR.

JAMES STREET

JANSEN DR. **INGRAHAM ST.** THERESA AVE.

SUBMITTED BY VICTOR G. KRAMETBAUER R.C.E. NO. 1511 APPROVED BY: CITY ENGINEER R.C.E. NO. 396	**COLLEGE PARK 23** 1-14-63 JAMES ST. & INGRAHAM ST.	SHEET 9 OF 19

J.C. Rankin 1-14-63

1071-1930-23