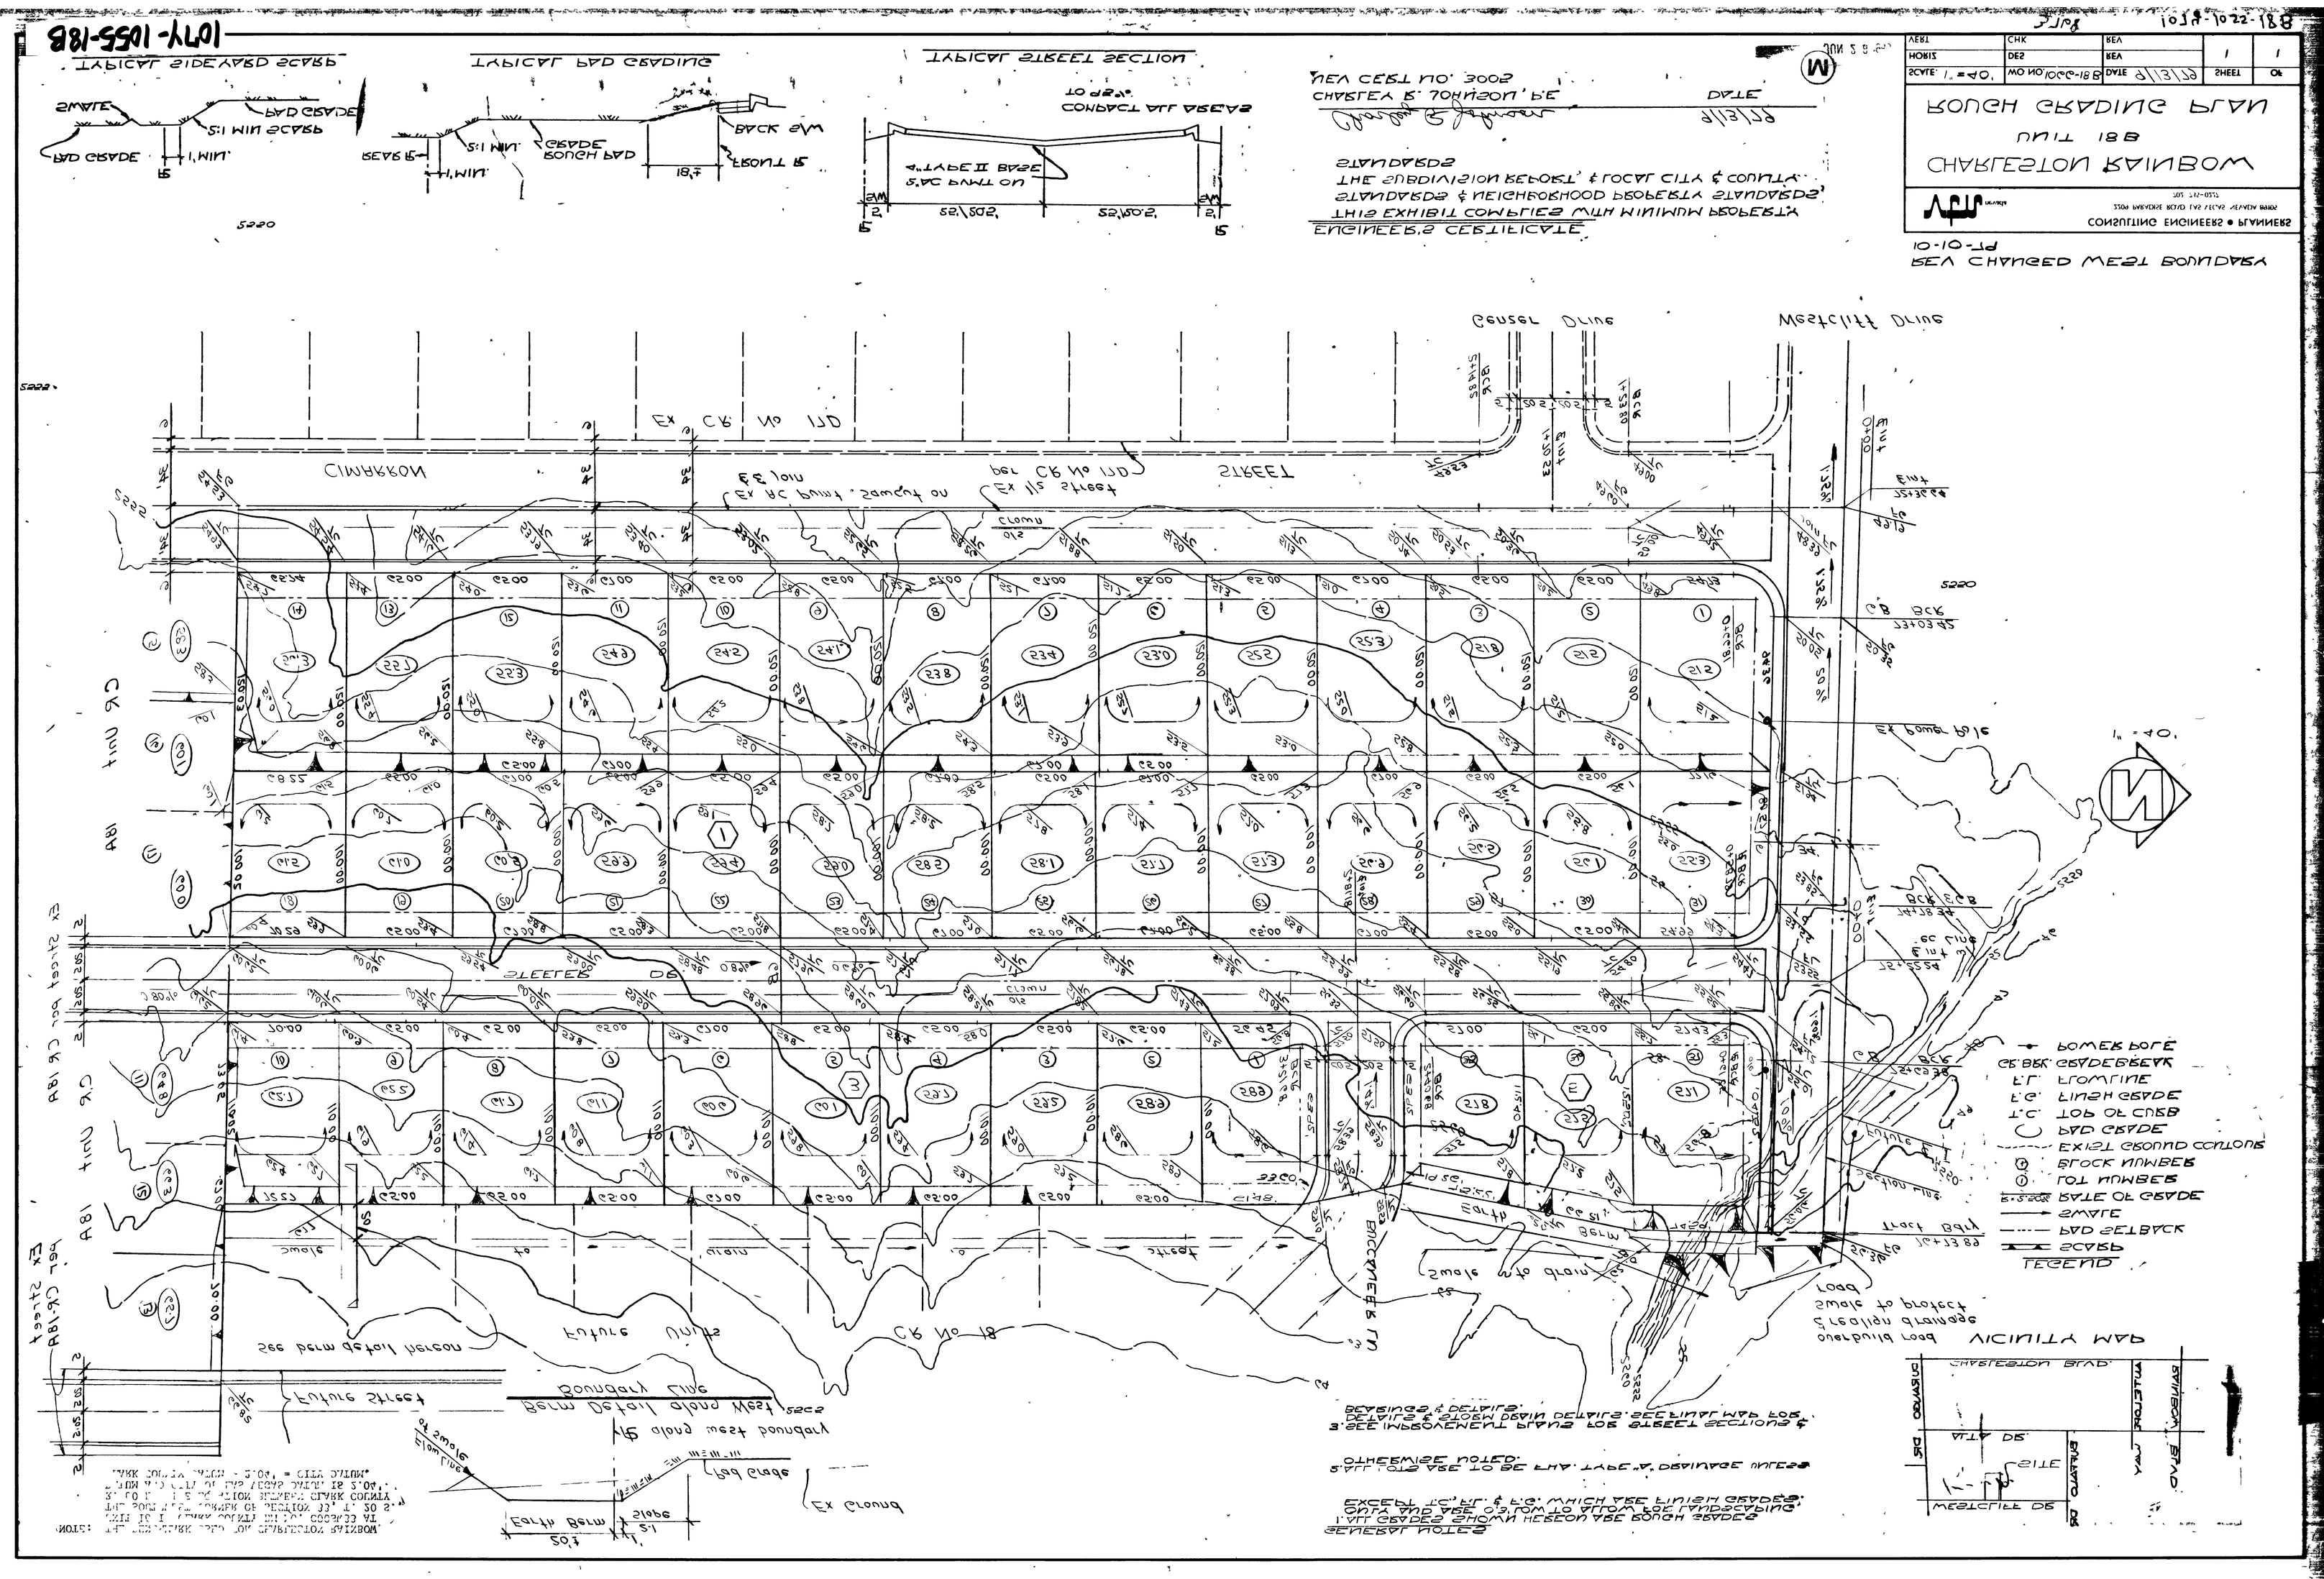
CHARLESTON RAINBOW
UNIT 18
ROUGH GRADING PLAN
CONSULTING ENGINEERS • PLANNERS
REV CHANGED WEST BOUNDARY
ENGINEER'S CERTIFICATE
THIS EXHIBIT COMPLIES WITH MINIMUM PROPERTY STANDARDS & NEIGHBORHOOD PROPERTY STANDARDS, THE SUBDIVISION REPORT & LOCAL CITY & COUNTY STANDARDS
CHARLES R. JOHNSON, P.E.
DATE
TYPICAL STREET SECTION
TYPICAL PAD GRADING
TYPICAL SIDEYARD SCARP
VICINITY MAP
LEGEND
GENERAL NOTES
CIMARRON STREET
WESTCLIFF DRIVE
CAUSSE DRIVE
BROCKWELL LN
EXISTING STREET
CHARLESTON BLVD.
MATA DR.
WESTCLIFF DR.
SITE
ROUGH GRADING PLAN
UNIT 18
CHARLESTON RAINBOW
CONSULTING ENGINEERS • PLANNERS
REV CHANGED WEST BOUNDARY
PT-01-10