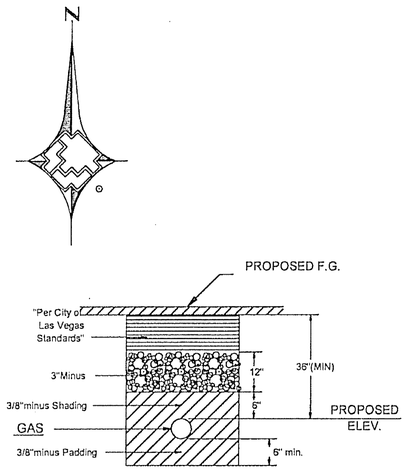

CLV TRENCH DETAIL

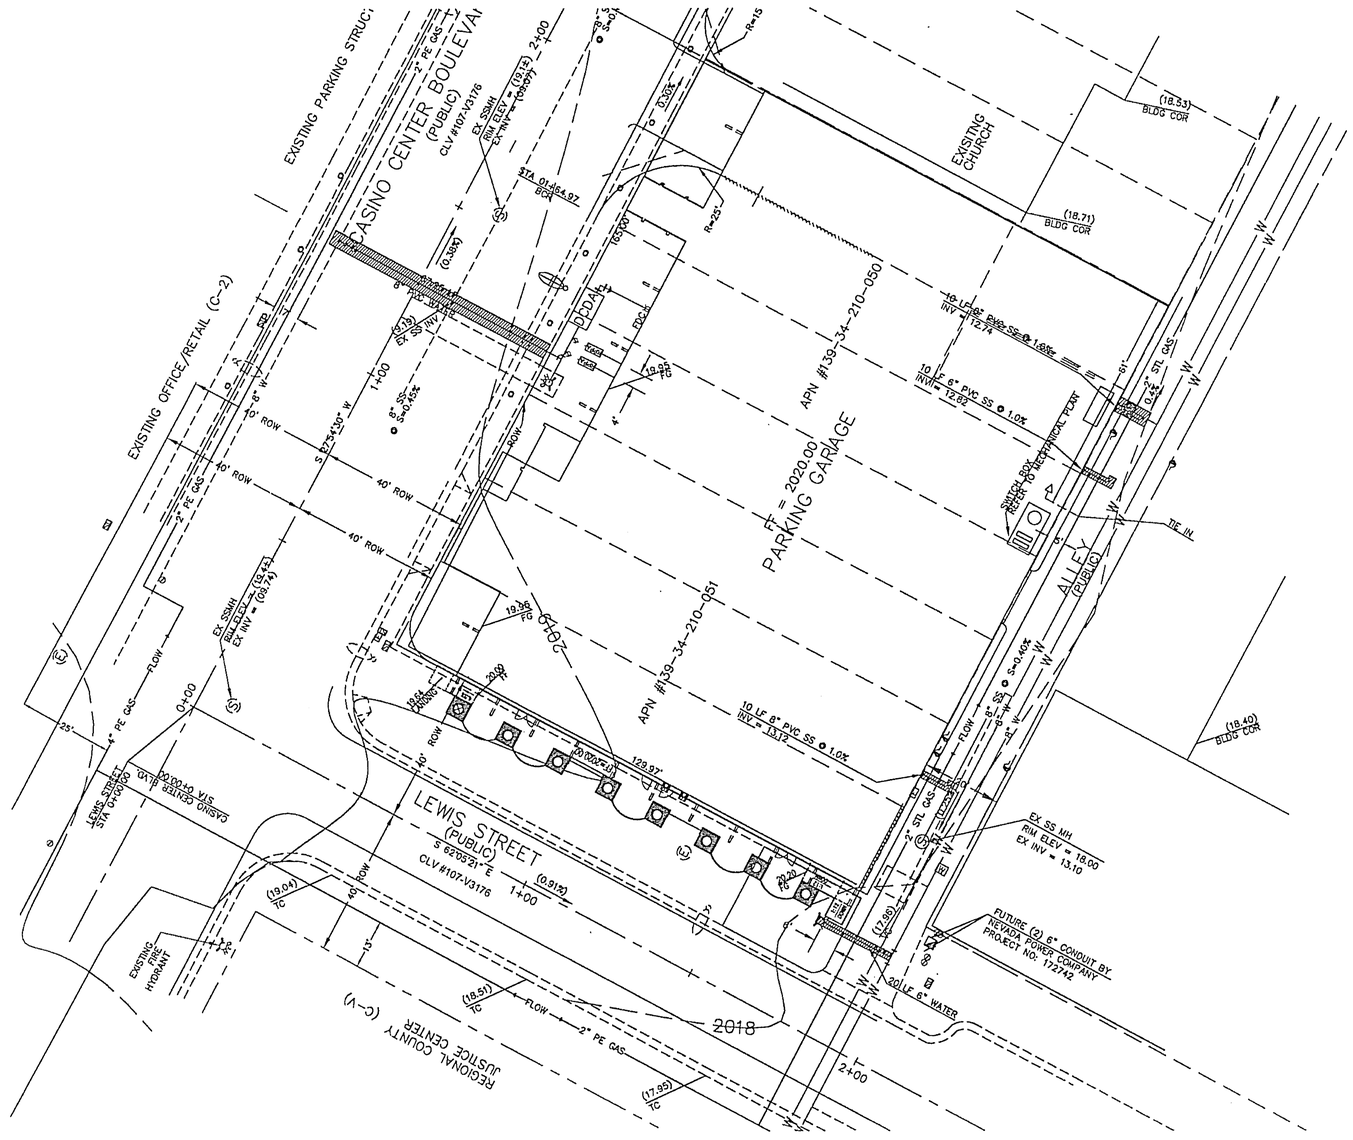

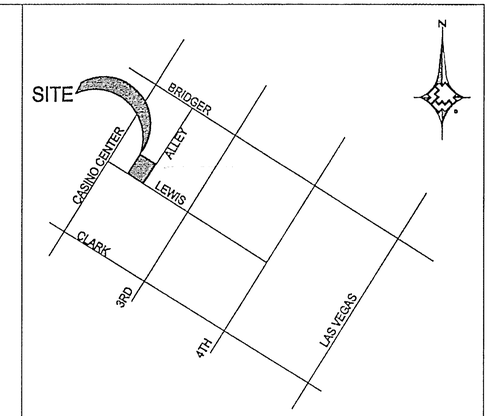

CONSTRUCTION NOTES

1. ALL PIPELINE CONSTRUCTION SHALL CONFORM TO APPLICABLE JURISDICTION SPECIFICATIONS.
2. SUGGESTED GAS LOCATIONS ARE TO CLEAR SUBSTRUCTURES. LOCATE IN FIELD.
3. DO NOT SCALE THIS DRAWING.
4. GAS MAINS SHALL BE PURGED PER OPERATIONS MANUAL.
5. TRENCHING AND PAVEMENT REPLACEMENT ARE TO CONFORM WITH THE CURRENT RCT STANDARDS.

LEGEND

- REG.STATION - ABOVE GROUND
- REG.STATION - VAULTED
- METER SET ASSEMBLY - ABOVE GROUND
- METER SET ASSEMBLY - VAULTED
- EXISTING MAIN
- PROPOSED SERVICE
- PROPOSED ABANDONED MAIN
- MAINS CROSS OVER
- MAINS TIED TOGETHER
- CASING
- END OF PIPE
- TWO TYPES OF PIPE JOIN
- VALVE - OPEN
- VALVE - CLOSED
- CURB VALVE TEE
- FITTING - BLOW DOWN
- PRESSURE RECORDER
- TEST POINT
- ANODE
- ANODE W/TEST POINT
- INSULATOR
- RECTIFIER STA. W/GROUND BED
- GAS LAMP - ANODELESS
- GAS LAMP - STEEL
- EXCESS FLOW VALVE
- NEW PAVEMENT

CALL BEFORE YOU DIG
CAN YOU DIG IT!
1-800-227-2600
(48Hrs. Advance Notice Required)

City of Las Vegas

Total footage located in Public ROW/Easement 5'

APPROVED FOR CONSTRUCTION
THIS APPROVAL IS FOR WORK IN CLV R/W OR CLV EASEMENTS ONLY. OBTAINING PERMISSION OR EASEMENTS FOR WORK SHOWN ON PRIVATE PROPERTY IS THE RESPONSIBILITY OF THE UTILITY.

Approval 8/2/2011 Date

Call before you Dig
Avoid cutting underground utility lines. It's costly.
Call 811
OR
1-800-227-2600
AND
CLARK COUNTY TRAFFIC OPERATIONS
1-702-455-7544

AREA 3N LV 12

NO.	DESCRIPTION	BY	DATE	APPVD.

REVISIONS

Southwest Gas Corporation
127548

UNIT NO.	UNIT TYPE	INSTL.	RET.	INSTL.	RET.
		PROPOSED		COMPLETED	
	1" PE	12' ±			

PROPERTY UNITS

AS-BUILT DRAWING-PRESSURE TEST DATA

PIPE DIA. ____
PIPE LENGTH ____
PIPE TYPE ____
MIN. DURATION ____

TEST MEDIUM: ☐ AIR ☐ NITROGEN ☐ WATER ☐ SOAP
TEST METHOD: ☐ GAUGE ☐ CHART
GAUGE/ PRESS REC S/N#

	START	END
TEST PRES. (PSIG)		
TIME		
DATE		
PERFORMED BY		

VISUAL INSPECTION CERTIFICATION

I HAVE VISUALLY INSPECTED ALL HEATED FUSIONS, SOLVENT CEMENT, MECHANICAL JOINTS, AND WELDS THAT I HAVE PERFORMED

NAME ____ DATE ____

AS-BUILTS ACCEPTED BY ____ DATE ____
POSTED BY ____ DATE ____
POSTING QC'D BY ____ DATE ____

CONSTRUCTION

INSPECTOR ____
FOREMAN ____
REVIEWED BY ____

PERMIT INFORMATION
CITY OF LAS VEGAS

TAX CODE
02-0203

ISOLATION AREA	W. R. NO.
96	1079749
LOCATION	ATLAS #/TILE #
SEC 34 T20S - R61E	x627y516

ENGINEER/TECHNICIAN: WILLIAM GRENNAN PHONE: (702) 365-2173
ACCOUNT REP.: JOHN WRIGHT PHONE: (702) 528-7729
PROJECT CONTACT: JOHN WRIGHT PHONE:
SHEET NO. 1 OF 1 SCALE: N/A DATE: 11/16/2009
DWN. BY: SWGAS CHKD. BY: APPVD. BY:

TITLE
CASINO CENTER PLAZA

H#36993 DWG#107V 5653 - GAS