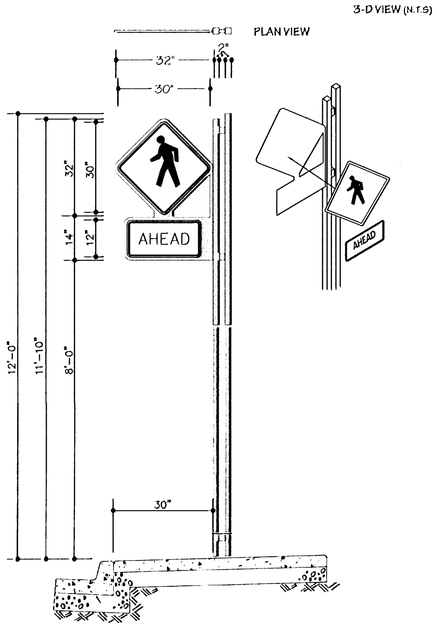

SIGN TYPE 12 - YIELD SIGN

- **STOP SIGN FACE R1-1-** (1) .080" ALUMINUM FACE WITH WHITE REFLECTIVE SHEETING AND PMS 187/RED SCREENPRINTED GRAPHICS; MOUNT ON CENTER OF FLANGE WITH STAINLESS STEEL HARDWARE
- **STRUCTURE-** (1) 1/8" FLAT STOCK STEEL FLANGE WELDED TO (3) 2" GALVANIZED STEEL SQUARE POSTS WITH 1/8" THICK WALLS. (3) HORIZONTAL CROSSBARS ARE 2" X 2" X 1" GALVANIZED STEEL TUBES WITH 1/8" THICK WALLS AND CAPS WELDED ON CENTER OF POSTS; ENTIRE FLANGE & POST STRUCTURE IS POWDER COATED TIGER DRYLAC RAL 7046/MEDIUM GREY

*NOTE ALL PAINT TO HAVE SATIN FINISH

A SIGN DETAIL
NTS

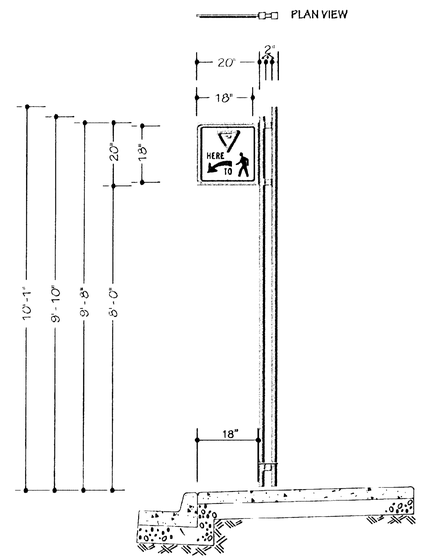

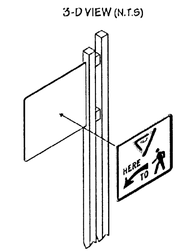

SIGN TYPE 8 - YIELD HERE TO PEDESTRIANS

- **SIGN FACE R1-5-** (1) .080" ALUMINUM FACE WITH WHITE REFLECTIVE SHEETING AND BLACK SCREENPRINTED GRAPHICS AND PMS 187/RED SCREENPRINTED "YIELD" SYMBOL; MOUNT ON FLANGE WITH STAINLESS STEEL HARDWARE
- **STRUCTURE-** (1) 1/8" FLAT STOCK STEEL FLANGE WITH EASED LEFT CORNERS WELDED TO (2) 2" GALVANIZED STEEL SQUARE POSTS WITH 1/8" THICK WALLS AND CAPS. (3) HORIZONTAL CROSSBARS ARE 2" X 2" X 1" GALVANIZED STEEL TUBES WITH 1/8" THICK WALLS WELDED ON CENTER OF POSTS; ENTIRE FLANGE & POST STRUCTURE IS POWDER COATED TIGER DRYLAC RAL 7046/MEDIUM GREY

*NOTE ALL PAINT TO HAVE SATIN FINISH

B SIGN DETAIL
NTS

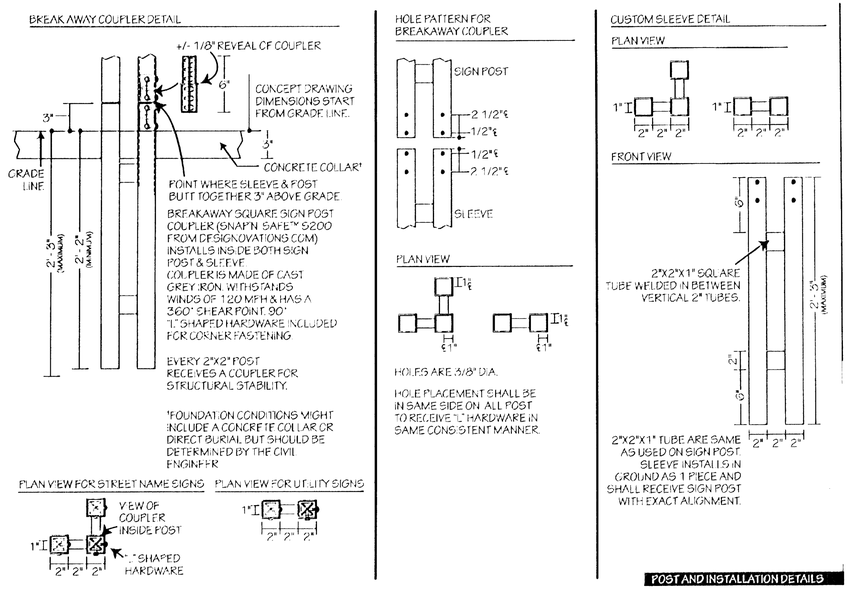

C SIGN DETAIL
NTS

1607

NO.	DESCRIPTION OF REVISIONS	DATE	INITIALS

PROFESSIONAL ENGINEER - STATE OF NEVADA
THOMAS D. MILLER
EXP. 12-31-13
CIVIL
NO. 15776
07/31/12

DATE	07/31/12
JOB NUMBER	4055
DESIGN BY	R. GOEBEL
DRAWN BY	R. GOEBEL
CHECKED BY	T. MILLER, P.E.

SMITH CENTER FOR THE PERFORMING ARTS CROSSWALK

APN: 139-34-211-001 & 139-33-610-026

DETAIL SHEET

MARTIN & MARTIN
CIVIL ENGINEERS
2355 RED ROCK STREET, #103
LAS VEGAS, NV 89146
PHONE (702) 248-8000
FAX (702) 248-8070

SHEET NUMBER

C8.01

SHEET 5 OF 5

H#46136 CLV DWG# 107455530-GW