SUMMERLIN

SM

TRAFFIC SIGNAL SYSTEM
AT
CHARLESTON BLVD/INDIGO DR

2011

INDEX OF DRAWINGS

NO.	TITLE & DESCRIPTION
1	COVER SHEET
2	GENERAL NOTES
2A	STAKING CONTROL
3	REMOVAL PLAN
4	TRAFFIC SIGNAL PLAN
5	TRAFFIC SIGNAL NOTES AND SCHEDULES
6	TRAFFIC SIGNING, STRIPING, AND INTERCONNECT PLAN
7	REMOVAL PLAN – MEDIAN, DRIVEWAY
8	CONSTRUCTION PLAN
9	MEDIAN ISLAND SIGNAGE, STRIPING PLAN

NDOT ENCROACHMENT PERMIT REQUIRED

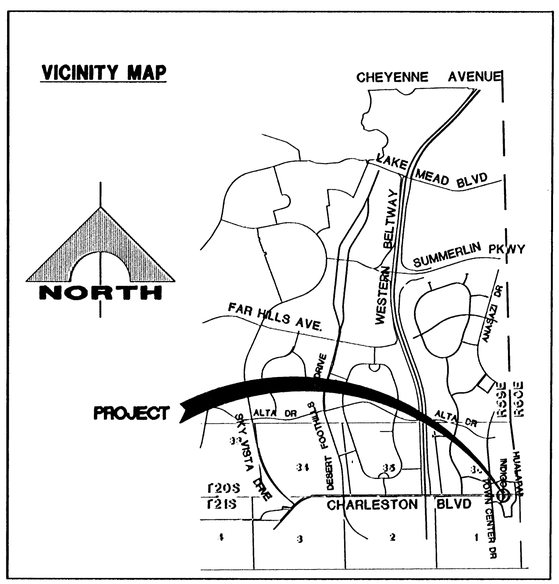

CHARLESTON BLVD/INDIGO DR
TRAFFIC SIGNAL - VICINITY MAP
T20S, R59E, SECTION 36
T21S, R59E, SECTION 1

127374

ENGINEER:

G. C. WALLACE COMPANIES
ENGINEERS | PLANNERS | SURVEYORS
1555 S. RAINBOW BOULEVARD · LAS VEGAS, NV 89146
T: 702.804.2000 · F: 702.804.2299 · GCWALLACE.COM

DEVELOPER:

The Howard Hughes Corporation SM
an affiliate of General Growth Properties, Inc.

GENERAL GROWTH PROPERTIES, INC.
10000 W. CHARLESTON, SUITE 200
LAS VEGAS, NEVADA 89135
OFFICE PHONE NO. (702) 791-4300
OFFICE FAX NO. (702) 791-4450

FAST
Call before you UnderGround.
1-702-432-5300
FREEWAY AND ARTERIAL SYSTEM OF TRANSPORTATION

Call before you Dig
Avoid cutting underground utility lines. It's easy.
Call 811
OR
1-800-227-2600

AVOID HITTING OVERHEAD POWER LINES IT'S ESSIELY
CALL BEFORE YOU DO OVERHEAD
1-702-227-2929

APPROVAL
NV ENERGY DISTRIBUTION — 2-2-11 DATE

PRE-DEVELOPMENT MEETING WITH DEPARTMENT OF DEVELOPMENT SERVICES, CIVIL ENGINEERING DIVISION, OFF-SITE INSPECTOR REQUIRED. CONTACT CIVIL ENGINEERING INSPECTOR AT 456-4610.

NEVADA ENERGY COMPANY ACKNOWLEDGES THAT WE HAVE RECEIVED YOUR PLANS AND WILL PROVIDE SERVICE TO ALL ELECTRICAL NEEDS ASSOCIATED WITH THIS PROJECT. NEVADA ENERGY COMPANY RESERVES THE RIGHT TO ADDRESS ANY EXISTING OR FUTURE CONFLICTS ONCE THE FINAL DESIGN IS COMPLETED. THE NEW SERVICE AND THE RESOLUTION OF ANY CONFLICTS WILL BE ACCOMPLISHED PURSUANT TO THE NEVADA PUBLIC UTILITY COMMISSION'S RULES AND REGULATIONS.

THE AFFIXED CENTURY LINK APPROVAL DOES NOT ASSUME OR GUARANTEE LIABILITY FOR KNOWN OR UNKNOWN CONFLICTS WITH EXISTING OR PROPOSED IMPROVEMENTS. RESOLUTION OF ANY CONFLICT WILL BE ACCOMPLISHED PURSUANT TO LOCAL ORDINANCES, NEVADA REVISED STATUTES AND/OR PUBLIC UTILITY COMMISSION RULES AND REGULATIONS.

BASIS OF BEARING

THE EAST LINE OF SECTION 36, T. 20 S., R. 59 E., M.D.M., BEING N 06°05'51" W AS SHOWN BY AMENDED PARCEL MAP ON FILE 78, PAGE 7 OF PARCEL MAPS AT THE CLARK COUNTY HALL OF RECORDS.

APPROVALS

"APPROVAL OF THESE PLANS BY THE CITY ENGINEER IS LIMITED TO THOSE IMPROVEMENTS CONSTRUCTED IN THE DEDICATED RIGHTS-OF-WAY AND/OR DEDICATED EASEMENTS THIS APPROVAL DOES NOT AUTHORIZE THE CONSTRUCTION OF ANY IMPROVEMENTS THAT DEVIATE FROM ADOPTED STANDARDS AND/OR SPECIFICATIONS EXCEPT THOSE SPECIFICALLY LISTED UNDER "DEVIATIONS FROM STANDARDS". THE ENGINEER SHALL RESOLVE ANY DEVIATION OTHER THAN THOSE LISTED IN "DEVIATION FROM STANDARDS" IN FAVOR OF THE "UNIFORM STANDARD DRAWINGS AND SPECIFICATIONS CLARK COUNTY AREA NEVADA".

DAVID BOWERS, P.E., P.T.O.E. — 6/28/11 DATE
~~ACTING~~ CITY ENGINEER
PE # 16736

O.C. WHITE, P.E. — 6/2/11 DATE
CITY TRAFFIC ENGINEER

N/A
HOWARD HUGHES PROPERTIES, INC. — DATE
NAME — TITLE

CLARK COUNTY PUBLIC WORKS — Principal Civil Engineer — 1/13/11 DATE Rev. 4/8/11
NAME JOANNA WADSWORTH — TITLE

AGENCIES	REVIEWED BY	DATE
LAS VEGAS VALLEY WATER DISTRICT PROJECT #115111 (SHEETS 1 & 2)		
NV ENERGY TRANSMISSION		9-30-10
CENTURY LINK		10/14/10
SOUTHWEST GAS CORP.		9-30-10
COX COMMUNICATIONS LAS VEGAS, INC.		9-30-10

11" 40634

CLV DWG. NO: 2.08-586

DATE: 9/30/10

REV	DATE	DESCRIPTION	DATE	AGEN.	APP	DATE	CCW	APP

DESIGN: JRP
DRAWN: RF
CHECK:
ISSUE DATE:
ISSUE EDITOR:
PLOT DATE: 09-29-10
PLOT TIME: 13:17:01

G. C. WALLACE COMPANIES
ENGINEERS | PLANNERS | SURVEYORS
1555 S. RAINBOW BOULEVARD · LAS VEGAS, NV 89146
T: 702.804.2000 · F: 702.804.2299 · GCWALLACE.COM

F:\Projects\600\62051-270\Dwg\Improv\CD_01.dwg MDalton

SUMMERLIN
CITY OF LAS VEGAS
CHARLESTON BLVD/INDIGO DR
COVER SHEET

DRAWING 1
1 OF 10 SHTS

HTE # 09-319