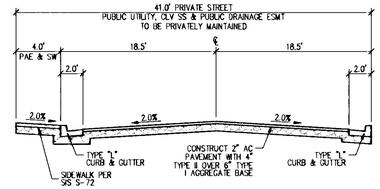

A. PRIVATE STREET SECTION

NOT TO SCALE

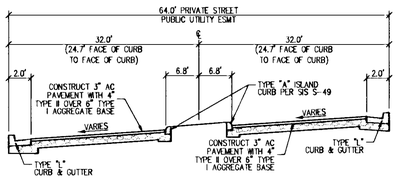

B. PRIVATE ENTRY STREET SECTION

NOT TO SCALE

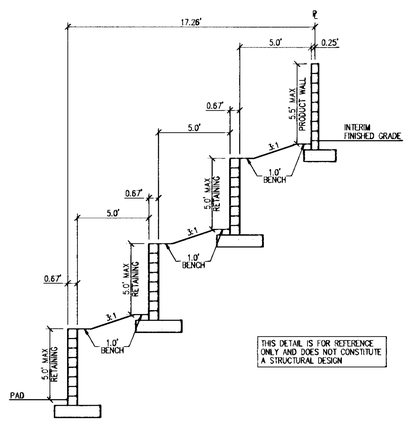

1. INTERIOR RETAINING WALLS

NOT TO SCALE

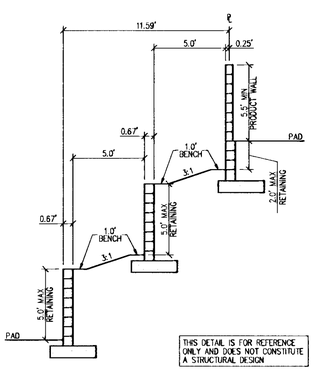

2. INTERIOR RETAINING WALLS

NOT TO SCALE

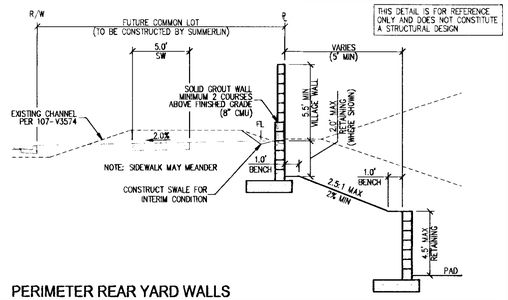

3. PERIMETER REAR YARD WALLS

NOT TO SCALE

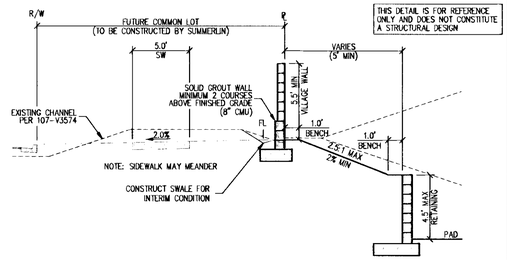

4. PERIMETER REAR YARD WALLS

NOT TO SCALE

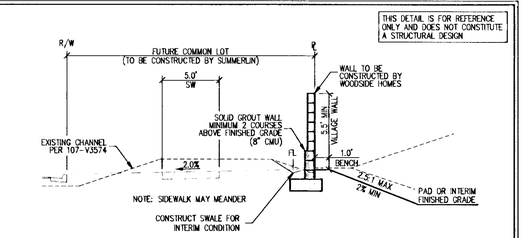

5. PERIMETER REAR YARD WALL

NOT TO SCALE

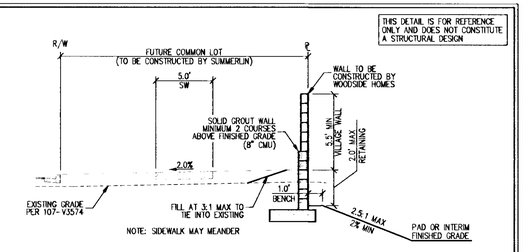

6. PERIMETER REAR YARD WALL

NOT TO SCALE

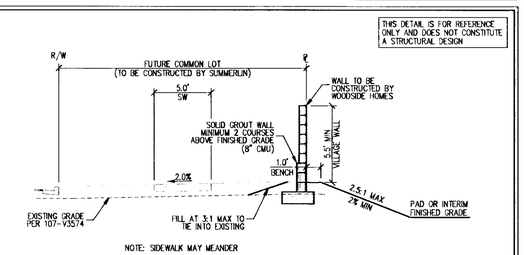

7. PERIMETER REAR YARD WALL

NOT TO SCALE

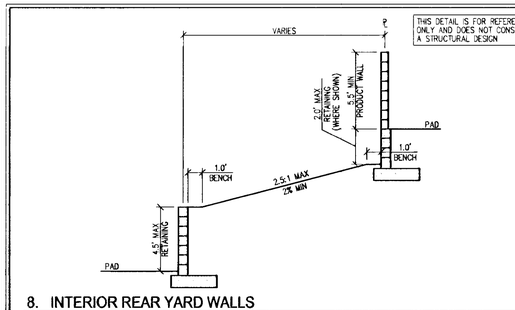

8. INTERIOR REAR YARD WALLS

NOT TO SCALE

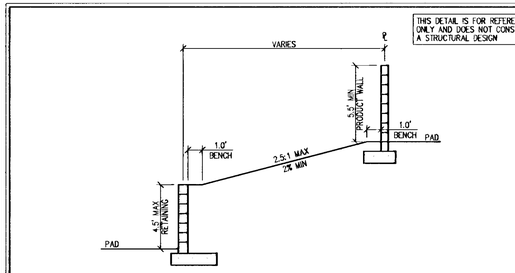

9. INTERIOR REAR YARD WALLS

NOT TO SCALE

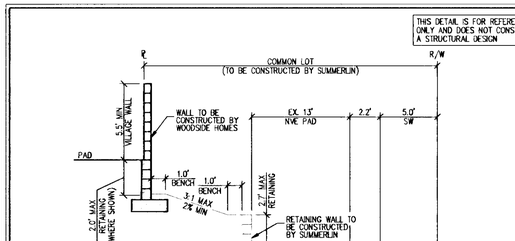

10. PERIMETER REAR YARD WALL

NOT TO SCALE

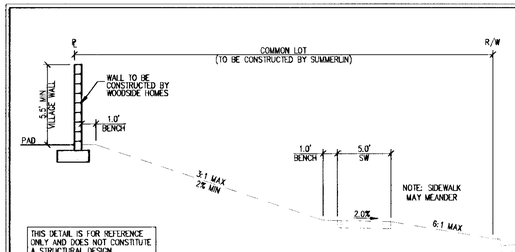

11. PERIMETER SCREEN WALL

NOT TO SCALE

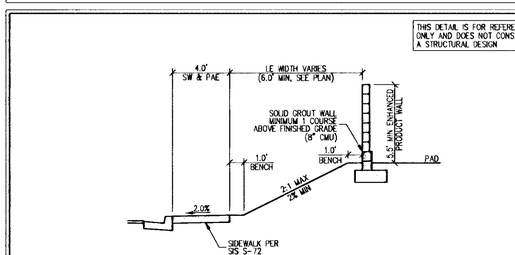

12. CORNER LOT SCREEN WALL

NOT TO SCALE

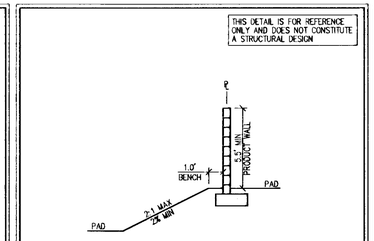

13. REAR YARD WALL

NOT TO SCALE

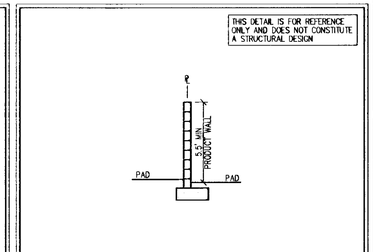

14. REAR YARD WALL

NOT TO SCALE

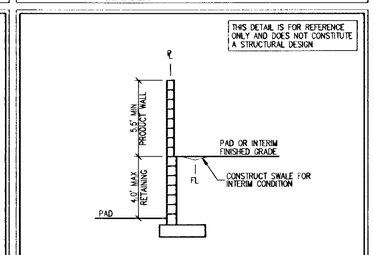

15. INTERIOR SIDE YARD WALL

NOT TO SCALE

16. INTERIOR SIDE YARD WALL

NOT TO SCALE

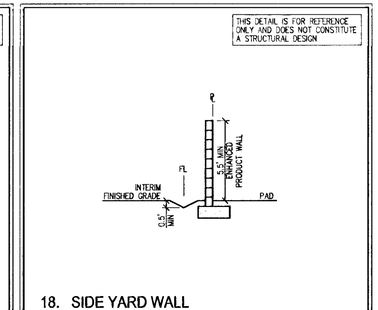

18. SIDE YARD WALL

NOT TO SCALE

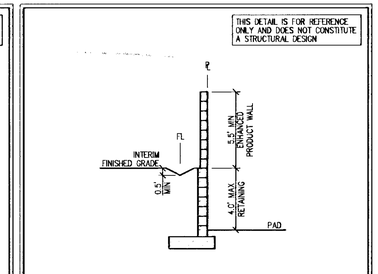

19. SIDE YARD WALL

NOT TO SCALE

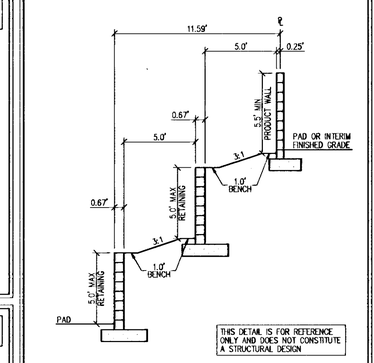

20. INTERIOR RETAINING WALLS

NOT TO SCALE

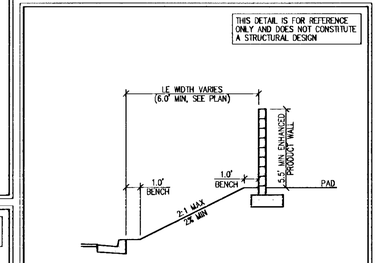

21. CORNER LOT SCREEN WALL

NOT TO SCALE

SLATER HANFAN GROUP
CONSULTING ENGINEERS & PLANNERS
6740 S. ARVILLE STREET #216, LAS VEGAS, NV 89118
PHONE (702) 284-5300 FAX (702) 284-5399

NO.	DESCRIPTION	DATE	BY	APP DATE	APP

LAS VEGAS, NV

Woodside Homes
BETTER BY DESIGN

ANDORRA & CASTILLE - PHASE 1
GRADING DETAILS

S-34
R-69
S-69

DATE: 10/17/12
DRAFTER: DSP
DESIGNER: DSP
CHECKED: CAL

PROJECT NO.
WSH1105-001

PROFESSIONAL ENGINEER
COREY A. SIEBER
Exp. 12/31/2013
CIVIL
No. 15875
STATE OF NEVADA
10-17-12

D-1
SHEET 7 OF 25

H# 44992

107/4982-1