BENCHMARK

RIVET & PLATE IN TOP OF CURB IN THE SOUTHEAST CORNER OF DESERT MOON ROAD & DESERT SUNRISE ROAD, 7LV0934SW6A

NAVD 88 ELEV = 1006.289 METERS = 3301.47 FEET

BASIS OF BEARING

NORTH 05°59'55" WEST, BEING THE BEARING OF THE WEST LINE OF SECTION 34, TOWNSHIP 20 SOUTH, RANGE 59 EAST, M.D.M., CITY OF LAS VEGAS, CLARK COUNTY, NEVADA, AS SHOWN BY MAP THEREOF ON FILE IN BOOK 143, PAGE 47 OF PLATS IN THE CLARK COUNTY RECORDER'S OFFICE, NEVADA.

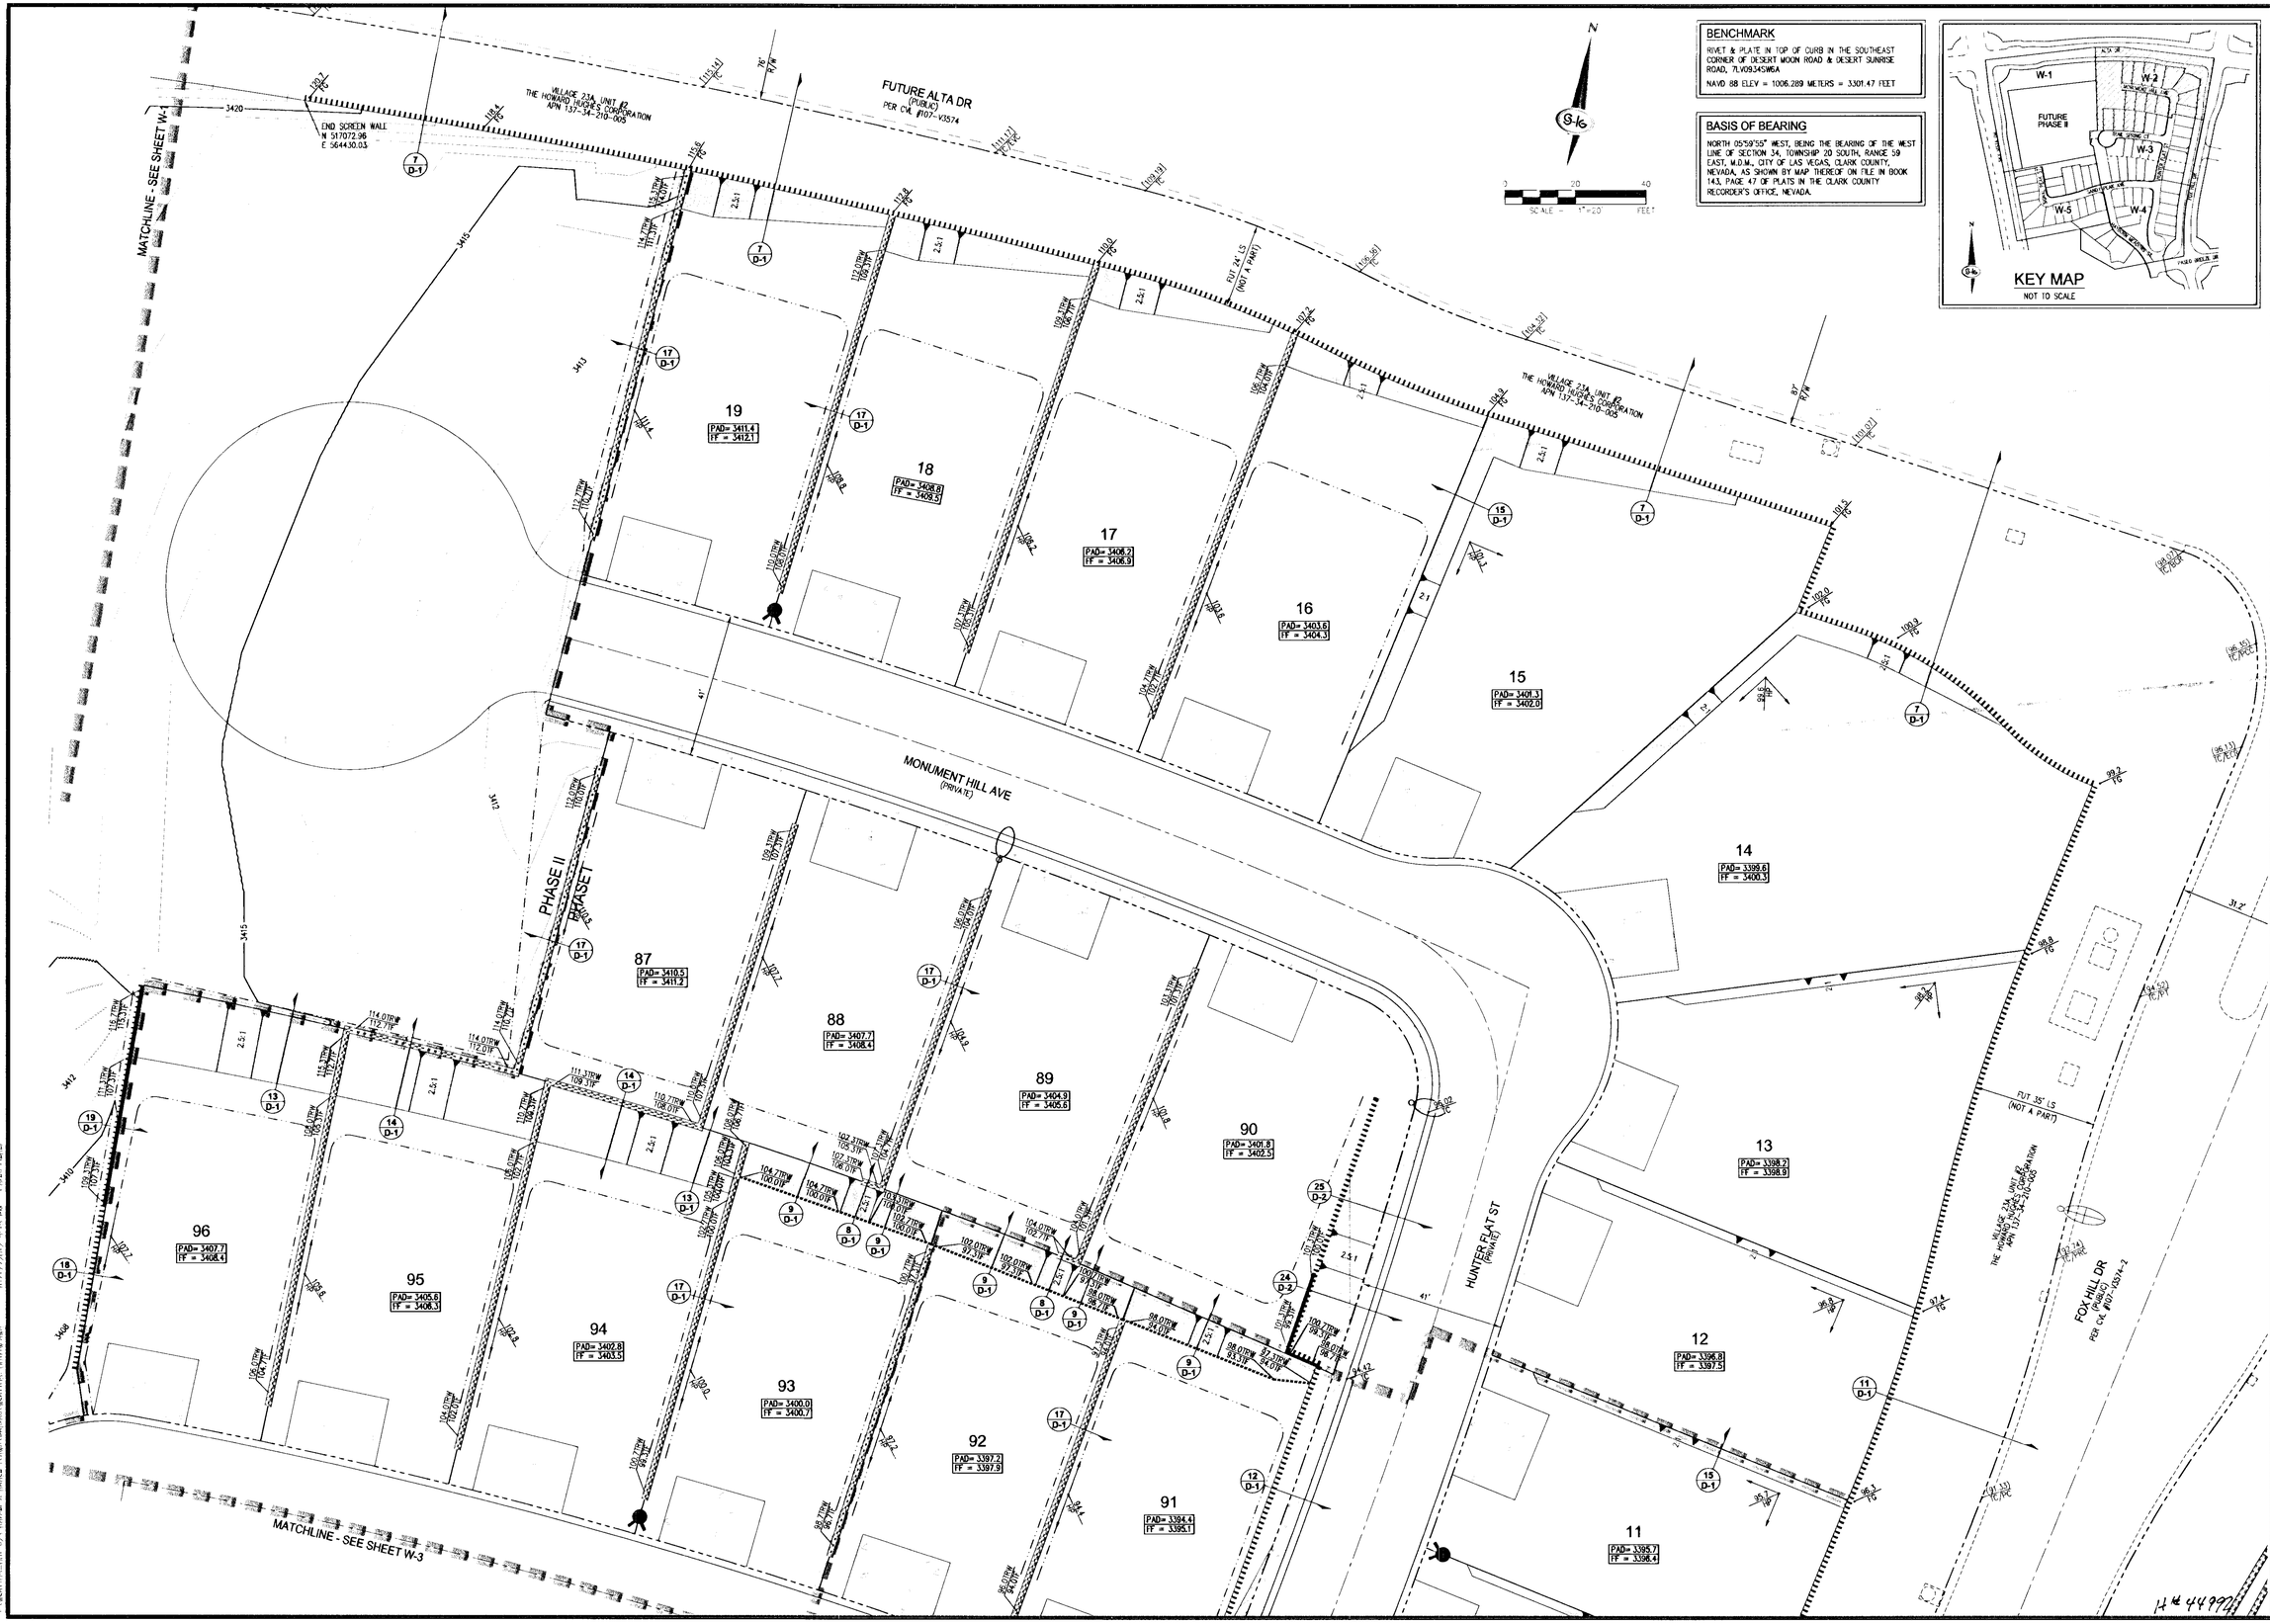

SLATER HANIFAN GROUP
CONSULTING ENGINEERS & PLANNERS
5740 S. ARVILLE STREET #216, LAS VEGAS, NV 89118
PHONE (702) 284-5300 FAX (702) 284-5399

NO.	DESCRIPTION	DATE	BY	APP. DATE	APP.

LAS VEGAS, NV

Woodside Homes
BETTER BY DESIGN

ANDORRA & CASTILLE - PHASE 1
WALL PLAN II

S-34 T-20 R-59

DATE: 10/17/12
DRAFTER: DSP
DESIGNER: DSP
CHECKED: CAL
PROJECT NO.
WSH1105-001

COREY A. LIEBER
NEVADA No. 15875
Exp. 12/31/2013
CIVIL
PROFESSIONAL ENGINEER
10-17-12

W-2
SHEET 10 OF 25

107Y4982-1

H#44992