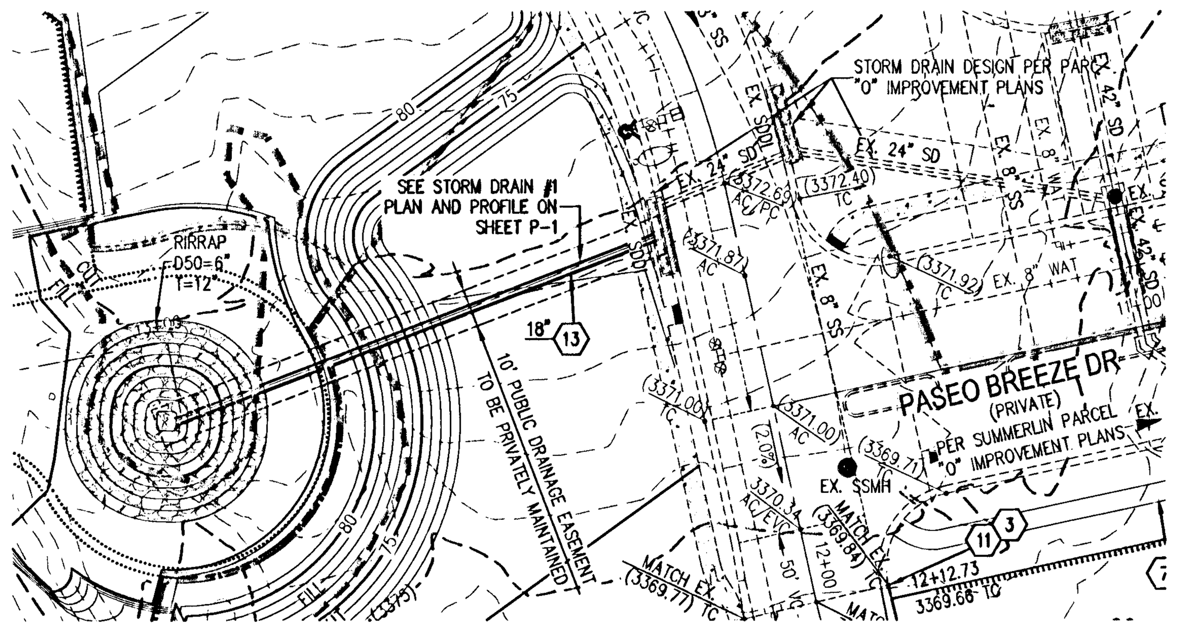

STORM DRAIN #1 PLAN VIEW

(PRIVATE)

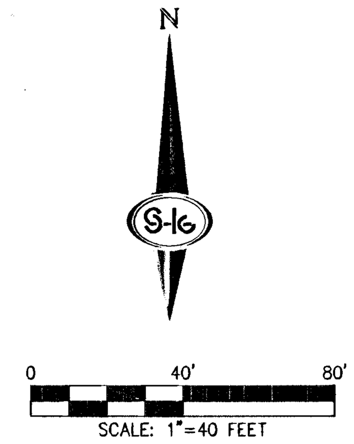

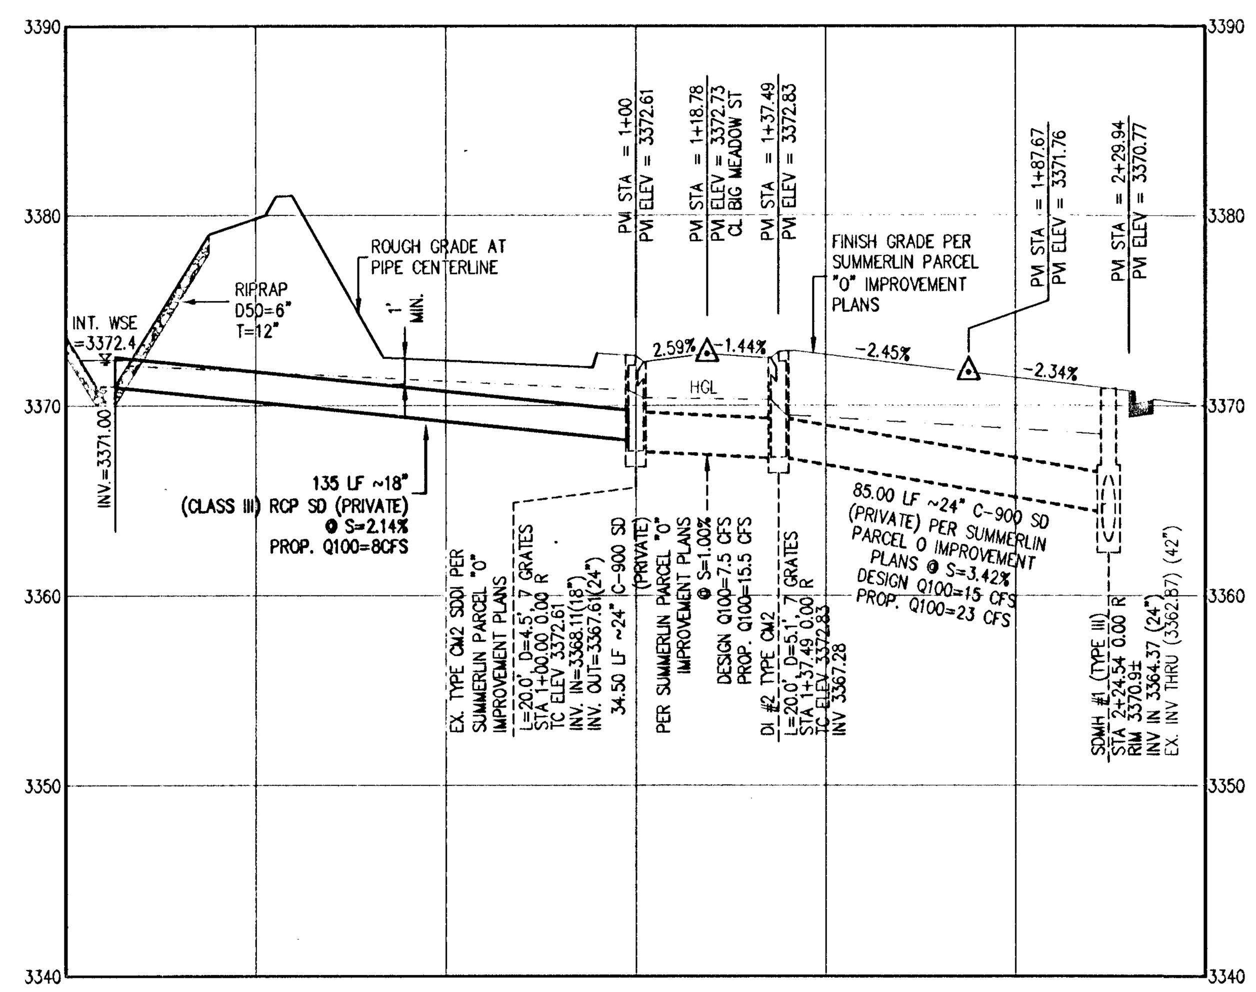

STORM DRAIN #1 PROFILE VIEW

VERT.SCALE: 1"=8'

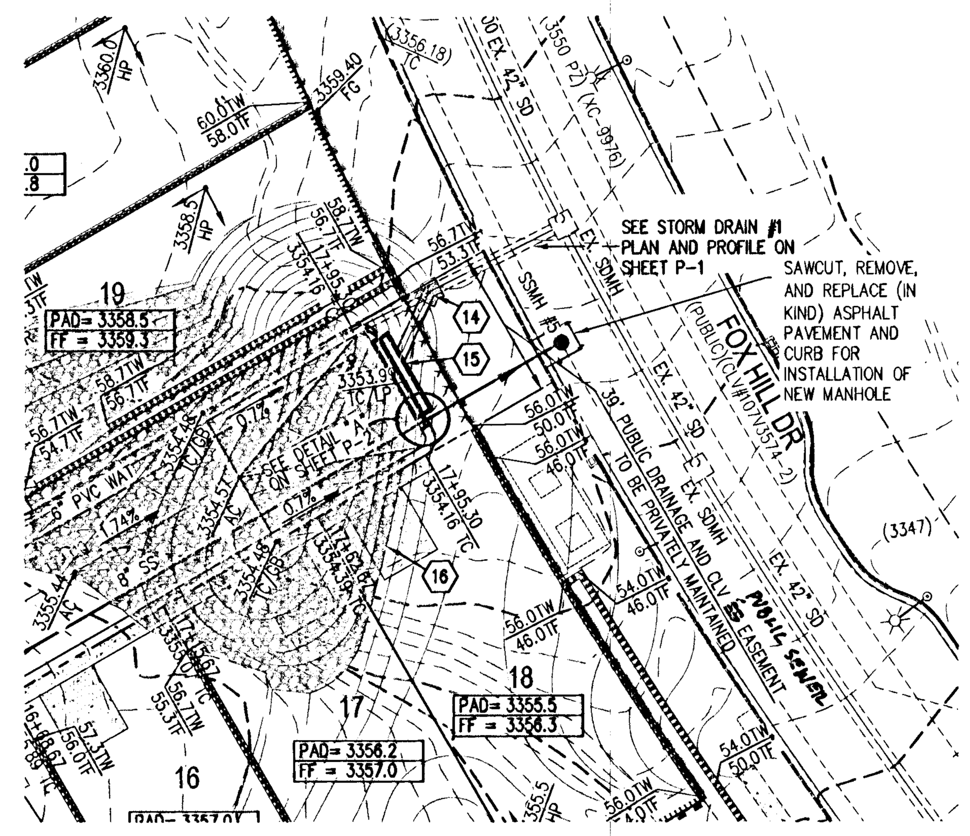

STORM DRAIN #2 PLAN VIEW

(PRIVATE)

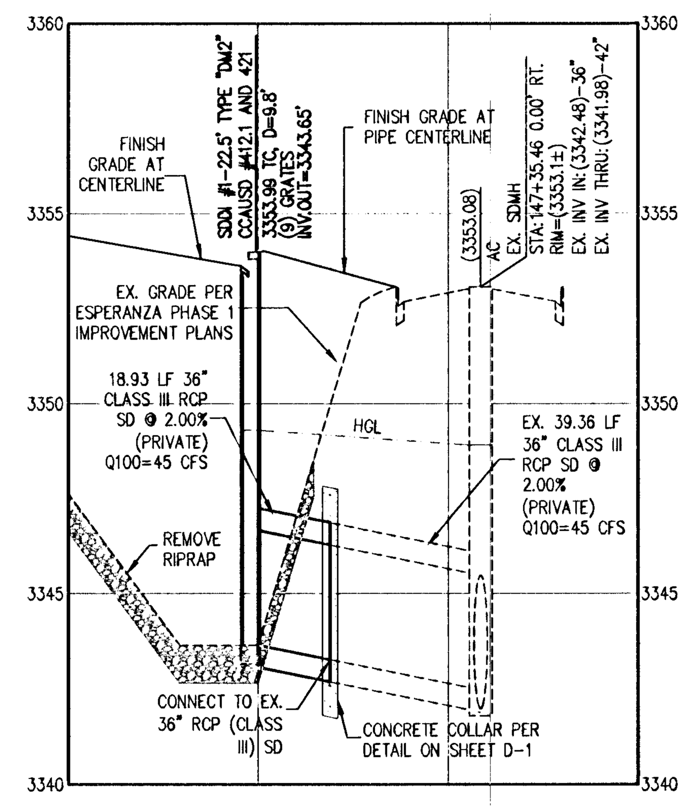

STORM DRAIN #2 PROFILE VIEW

VERT.SCALE: 1"=4'

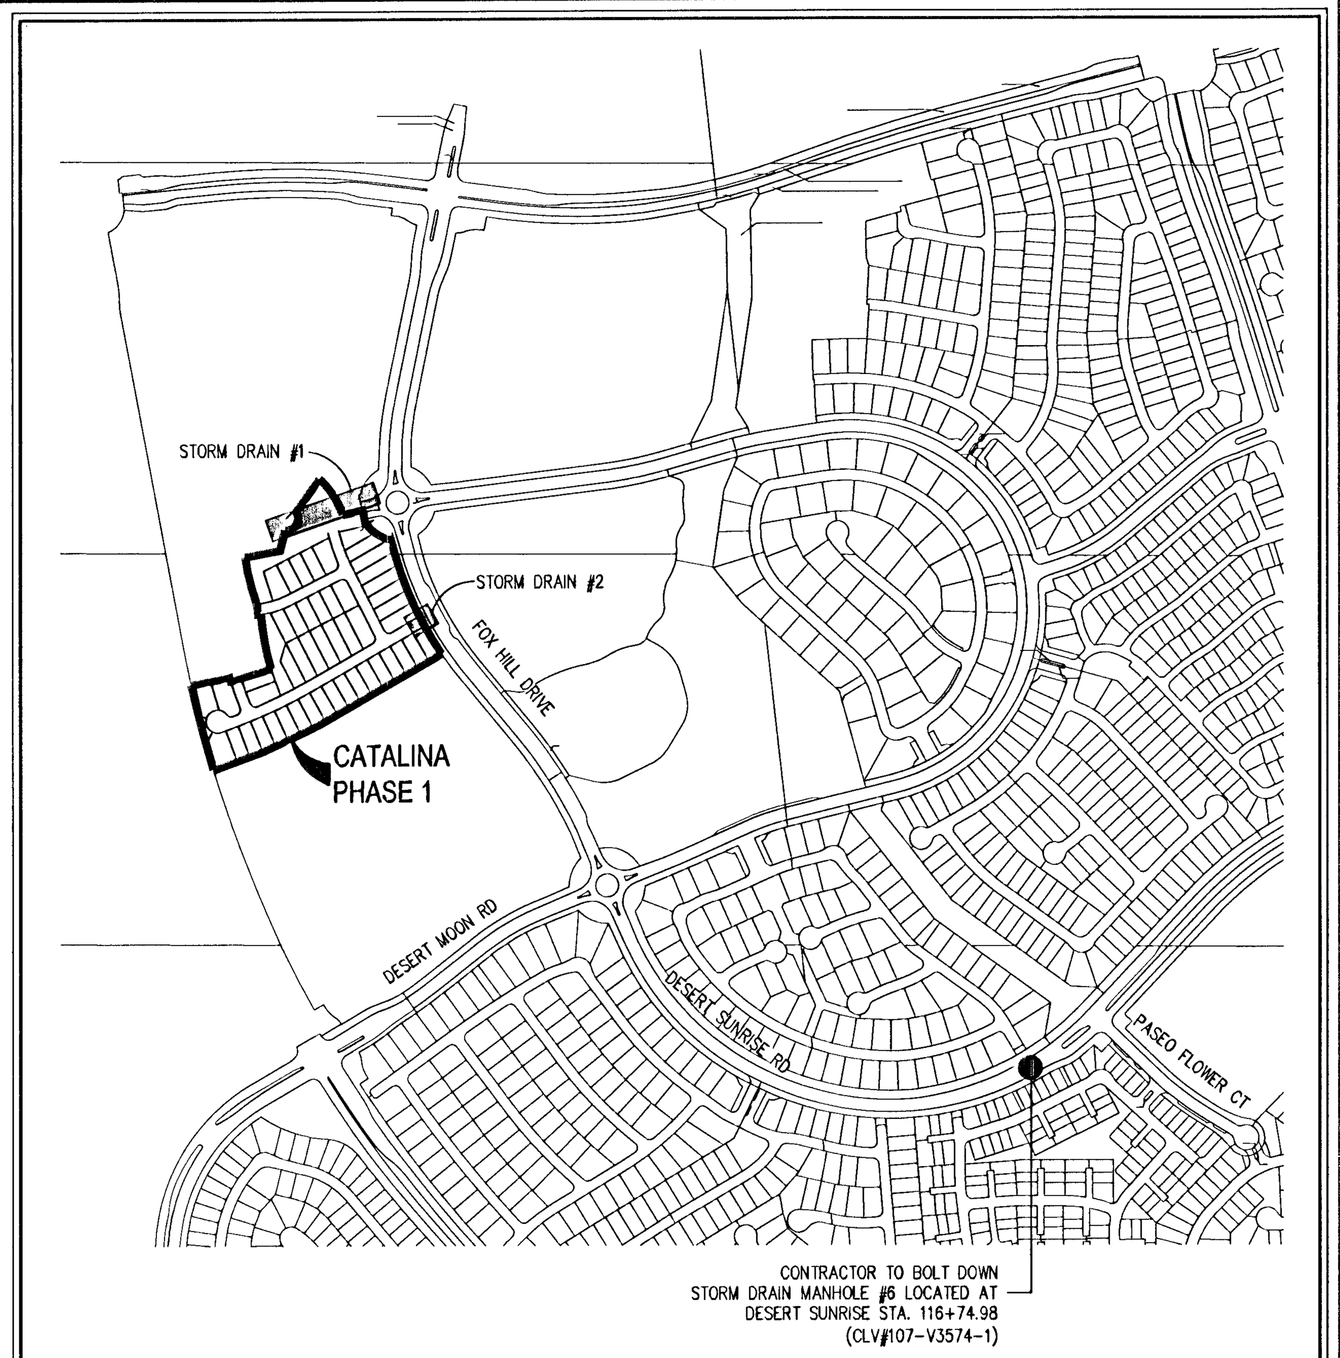

DESERT SUNRISE STORM DRAIN MANHOLE LOCATION MAP AND DETAIL

NOT TO SCALE

GENERAL NOTES

1. FINAL GRADES ADJACENT TO STRUCTURES SHALL BE IN CONFORMANCE WITH IBC 2006, SECTION 2304.11.2.2.
2. THE CONTRACTOR SHALL VERIFY ALL CONDITIONS AND DIMENSIONS AND REPORT ALL DISCREPANCIES TO THE ENGINEER.
3. ALL IMPROVEMENTS TO BE PROTECTED FROM EROSION BY SWPPP.
4. MAXIMUM/MINIMUM SLOPES AND MINIMUM STREET SECTIONS NOT TO EXCEED THAT SHOWN ON GEOTECH REPORT.
5. SEE DETAIL SHEETS FOR STREET SECTIONS AND DETAILS.
6. ALL PUBLIC AND PRIVATE DRAINAGE IMPROVEMENTS TO BE BONDED FOR AND INSPECTED.
7. CONSTRUCTION OF BLOCK WALLS REQUIRES A SEPARATE BUILDING PERMIT AND APPROVAL.
8. EXISTING UTILITY LOCATIONS SHOWN HEREON ARE APPROXIMATE ONLY. CONTRACTOR TO VERIFY LOCATION AND ELEVATION OF EXISTING UTILITY STRUCTURES AND FACILITIES AND NOTIFY ENGINEER OF ANY DISCREPANCIES PRIOR TO CONSTRUCTION. CONTRACTOR TO PROTECT IN PLACE DURING CONSTRUCTION. ENGINEER/OWNER SHALL BE NOTIFIED OF PRIOR DAMAGE TO EXISTING FACILITIES PRIOR TO CONSTRUCTION. CONTRACTOR WILL BE RESPONSIBLE FOR REPAIR/REPLACING FACILITIES IF ENGINEER/OWNER IS NOT NOTIFIED OF EXISTING DAMAGE PRIOR TO CONSTRUCTION COMMENCING.
9. NO STRUCTURE, VEGETATION, OR OBJECTS OF ANY KIND IS PERMITTED OVER TWENTY-FOUR (24) INCHES IN HEIGHT (MEASURED FROM THE TOP OF THE ADJACENT CURB IF CURB EXIST) WITHIN THE SIGHT VISIBILITY ZONES.
10. ALL ELEVATIONS SHOWN, WITH EXCEPTION TO PAD AND FINISHED FLOOR ELEVATIONS, ARE THE VALUE SHOWN PLUS 3300'.

GRADING NOTES

1. CONSTRUCT 2" AC PAVEMENT WITH 4" TYPE II OVER 6" TYPE I AGGREGATE BASE
2. CONSTRUCT 3" AC PAVEMENT WITH 4" TYPE II OVER 6" TYPE I AGGREGATE BASE
3. SAWCUT AND MATCH EXISTING IMPROVEMENTS
4. INSTALL SIDEWALK DRAIN PER CCAUSD #236
5. INSTALL "A" TYPE ISLAND CURB PER CCAUSD #219
6. INSTALL 8-FT CROSS GUTTER PER DETAIL ON SHEET D-1
7. CONSTRUCT 4' WIDE SIDEWALK PER SUMMERLIN IMPROVEMENT STANDARDS S-72
8. INSTALL 30" ROLL CURB PER SUMMERLIN STD. DWG #S-48
9. INSTALL 60" TYPE II STORM DRAIN MANHOLE
10. CONSTRUCT SIDEWALK RAMPS USING ARMOR TILE TRUNCATED DOMES OR EQUIVALENT PER CCAUSD NO. 235I
11. FIELD VERIFY AND TIE INTO EXISTING CURB AND GUTTER
12. INSTALL ROLL CURB TO "L" CURB TRANSITION PER DETAIL ON SHEET D-1
13. INSTALL RCP SD (CLASS III) (SIZE PER PLAN)
14. INSTALL CONCRETE COLLAR PER DETAIL ON SHEET D-1
15. INSTALL 22.5' TYPE DM2 DROP INLET (9) GRATES PER CCAUSD NO. 412.1 AND 421
16. REMOVE RIPRAP INSTALLED PER ESPERANZA IMPROVEMENT PLANS CLV#46516
17. CONSTRUCT 5' WIDE SIDEWALK PER SUMMERLIN IMPROVEMENT STANDARDS S-72
18. INSTALL 6' VIEW FENCE WITH PEDESTRIAN GATE PER SUMMERLIN DESIGN CRITERIA FOR THE PASEOS, SECTION 5 (DETAIL / DESIGN TO BE PROVIDED BY OTHERS)

SEE SHEET C-2 FOR ABBREVIATIONS

BASIS OF BEARING

NORTH 05°59'55" WEST, BEING THE BEARING OF THE WEST LINE OF SECTION 34, TOWNSHIP 20 SOUTH, RANGE 59 EAST, M.D.M., CITY OF LAS VEGAS, CLARK COUNTY, NEVADA, AS SHOWN BY MAP THEREOF ON FILE IN BOOK 143, PAGE 47 OF PLATS IN THE CLARK COUNTY RECORDER'S OFFICE, NEVADA.

BENCHMARK

RIVET & PLATE IN TOP OF CURB IN THE SOUTHEAST CORNER OF DESERT MOON ROAD & DESERT SUNRISE ROAD, 7LV0934SW6A
NAVD 88 ELEVATION = 1006.289 METERS = 3301.47 FEET

SUMMERLIN

SUMMERLIN RESIDENTIAL DESIGN REVIEW COMMITTEE ____ DATE

THIS SIGNATURE IS LIMITED TO APPROVAL OF THESE DOCUMENTS FOR CONFORMANCE TO THE DESIGN INTENT OF THE APPLICABLE DESIGN CRITERIA. NEITHER SUMMERLIN NOR THE SUMMERLIN RESIDENTIAL DESIGN REVIEW COMMITTEE ASSUMES RESPONSIBILITY FOR PLAN CONFORMANCE WITH APPLICABLE LAWS, ORDINANCES, AND CODES.

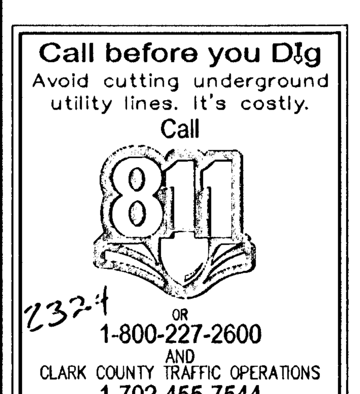

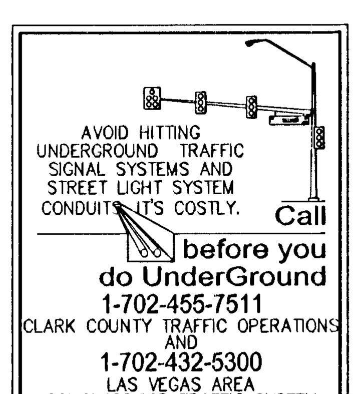

i:\len1202-000 sum v23 parcel n\dwg\improv\phase 1\len1202-000 ph1-p1.dwg 10/31/2012 11:50 AM Brian Chapman

SLATER HANIFAN GROUP
CONSULTING ENGINEERS & PLANNERS
5740 S. ARVILLE STREET #216, LAS VEGAS, NV 89118
PHONE (702) 284-5300 FAX (702) 284-5399

NO.	DESCRIPTION	DATE	BY	APP. DATE	APP.

LENNAR®

LAS VEGAS, NEVADA

CATALINA PHASE 1
PLAN AND PROFILE I

S34 T20 R59

DATE: 10/31/12
DRAFTER: BCC
DESIGNER: BCC
CHECKED: STS

PROJECT NO.
LEN1202-000

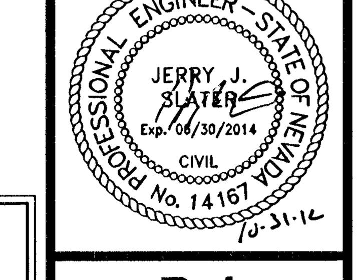

P-1
SHEET 6 OF 12

CLV DWG# 107V5898

H# 46965