CRIMSON RIDGE – UNIT 5

PROJECT

ROUGH GRADING PLAN

SUBTITLE

WEST HALF

NO. ON DWG.	5-0885
BY	RRP\MAM
DATE	MAY 1997
SCALE	1" = 40'

SHEET 5 OF 11 SHEETS




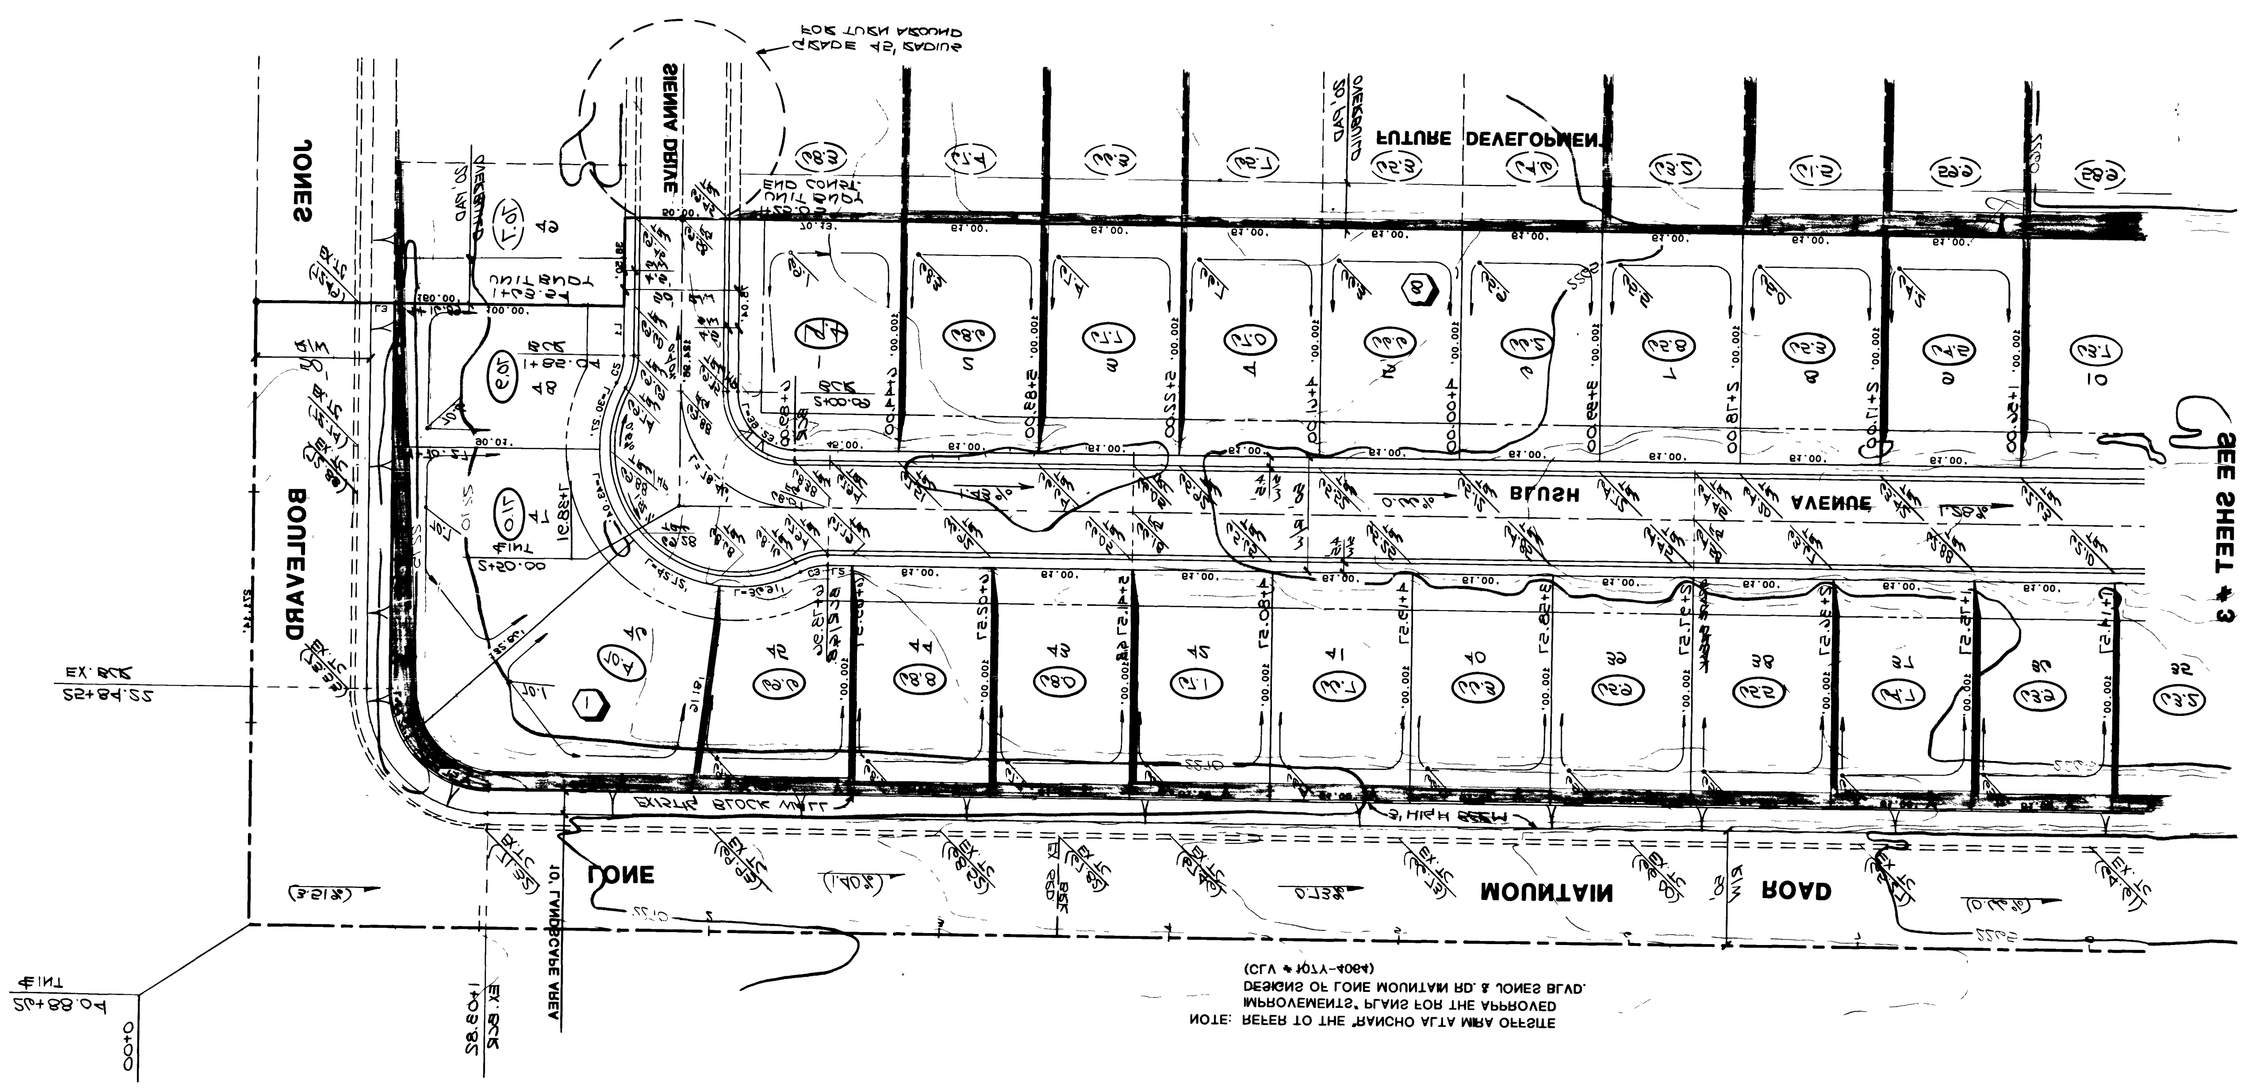
FUTURE DEVELOPMENT
JONES BOULEVARD
MOUNTAIN ROAD
BLUSH AVENUE
SEE SHEET # 3
FOR TURN AROUND
END CONST.
EX. BLK
EX. BLK
EX. BLK


