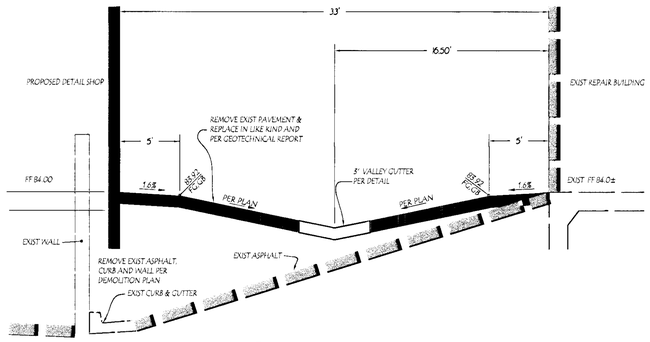

A SECTION
NO SCALE

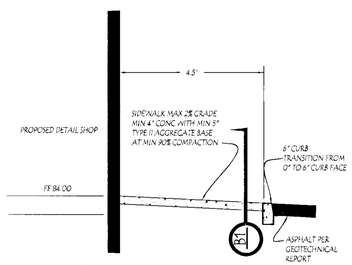

B SECTION
NO SCALE

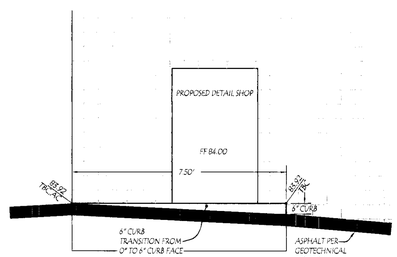

B1 SECTION
NO SCALE

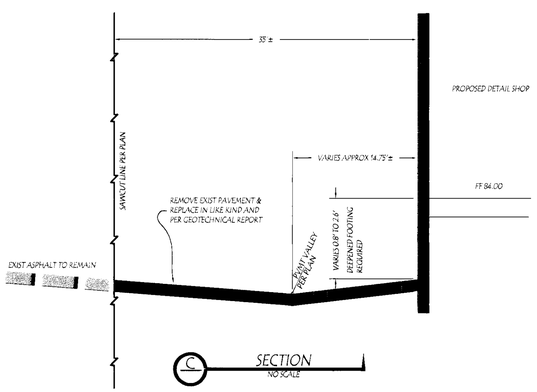

C SECTION
NO SCALE

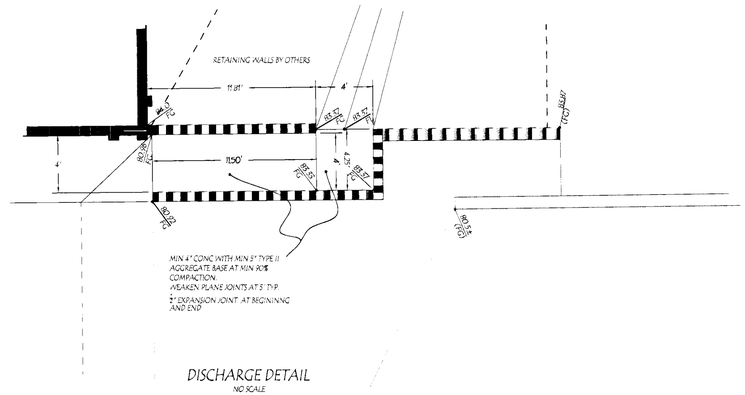

DISCHARGE DETAIL
NO SCALE

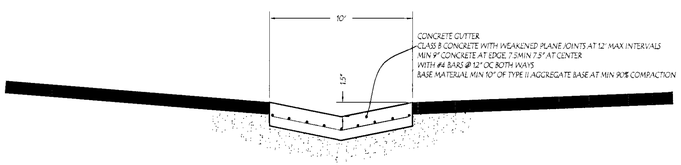

D SECTION
NO SCALE

AVOID HITTING UNDERGROUND TRAFFIC SIGNAL SYSTEMS AND STREET LIGHT SYSTEMS CONDUITS. IT'S COSTLY

CALL BEFORE YOU UNDERGROUND
702-452-5300
LAS VEGAS COMPUTERIZED TRAFFIC SYSTEM

AVOID HITTING OVERHEAD POWER LINES. IT'S COSTLY

CALL BEFORE YOU OVERHEAD
1-702-227-2929

AVOID CUTTING UNDERGROUND UTILITIES. IT'S COSTLY

CALL 811
or
1-800-227-2600
OR
CLARK COUNTY TRAFFIC OPERATIONS
1-702-455-7544

NOTE:
The LanDesign Consultant
ASSUMES NO RESPONSIBILITY FOR EXISTING UTILITY LOCATIONS, SHOWN OR NOT SHOWN. THE UTILITIES SHOWN ON THIS DRAWING HAVE BEEN PLOTTED FROM RECORD INFORMATION AND ARE ONLY INTENDED FOR THE CONVENIENCE OF THE CONTRACTOR. THE CONTRACTOR IS RESPONSIBLE TO FIELD VERIFY THE DEPTHS AND LOCATIONS OF ANY AND ALL RELEVANT UTILITIES PRIOR TO COMMENCING WITH CONSTRUCTION. THE CONTRACTOR IS RESPONSIBLE TO NOTIFY THE ENGINEER OF RECORD, IN WRITING, OF ANY CONFLICTS OR DISCREPANCIES IMMEDIATELY.

WALL NOTE:
ALL RETAINING AND FENCE WALLS SHOWN ON THESE PLANS ARE SHOWN FOR THE BENEFIT OF THE STRUCTURAL ENGINEER'S DESIGN. THE STRUCTURAL DESIGN AND DETAILS ARE NOT A PART OF THESE PLANS. ALL WALLS ARE REQUIRED TO BE REVIEWED SEPARATELY AND PERMITTED SEPARATELY THROUGH THE BUILDING DEPARTMENT.

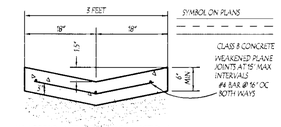

IN ACCORDANCE WITH "TYPICAL SECTION" DETAIL PER STD DWG 254. THE AGGREGATE BASE MATERIAL SHALL BE A MIN OF 6" OF TYPE II AT MIN 90% COMPACTION

3' WIDE VALLEY GUTTER
NO SCALE

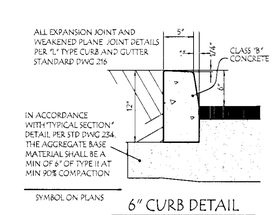

6" CURB DETAIL
NO SCALE

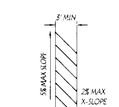

HANDICAP ACCESSIBLE ROUTE DETAIL
NO SCALE

LEGEND

DESCRIPTION		% CURB	6"/14" CURB	WALL RETAINING	WALL PERIMETER	FENCE	VALLEY GUTTER	PVMT EDGE SAWCUT	CONDUIT	ST LITE CONDUIT	ST LIGHT	TRAFFIC SIGN	CONTOUR	ELEV TAG	SLOPE TAG	SLOPE	SWALE	FH/VALVE/REPLACE	DWR/WTR/SR	VAULT / PP	METER RPPA DCDA/RPDA	
BOUNDARY	PROPOSED													10.2 FG	15							
RIGHT OF WAY														10.2 (FG)	(15)							
CENTERLINE	EXISTING																					
LOTLINE																						

ABBREVIATIONS

AC	ASPHALT	CO	CLEANOUT	ELEC	ELECTRICAL	FDC	FIRE DEPT.	GB	GRADE BREAK
CATV	CABLE TV	CONC	CONCRETE	EOP	PVMT EDGE		CONNECT	IE	INVERT ELEV
CL	CENTER LINE	DI	DROP INLET	EMT	EASEMENT	FG	FINISH GRADE	LF	LINEAL FEET
CR	CURB RETURN	DOM	DOMESTIC	EXIST	EXISTING	FH	FIRE HYDRANT	LP/HP	LOW / HIGH POINT
		DWY	DRIVEWAY	FF	FINISH FLOOR	FL	FLOWLINE	LT/RT	LEFT / RIGHT

NG	NATURAL GRADE	PL	PROPERTY LINE	R/W	RIGHT OF WAY	SV/Z	SIGHT VISIBILITY ZONE
OH	OVERHEAD	PP	POWER POLE	SD	STORM DRAIN	TBC	TOP BACK OF CURB
PE	POLYETHYLENE	PVC	POLYVINYL CHLORIDE	SDMH	STORM DRAIN MH	TELE	TELEPHONE
PIV	POST INDICATOR VALVE	PVMT	PAVEMENT	SMH	SEWER MANHOLE	UG	UNDERGROUND
				SWR	SEWER	VG	VALLEY GUTTER

20130695

DETAILS

ENGINEERS SEAL
FINAL

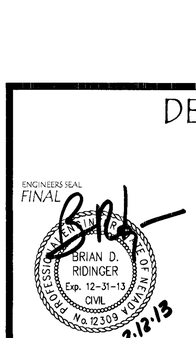

PLANET NISSAN DETAIL SHOP ADDITION

SHEET 6 OF 6

JOB NUMBER:	252.00
DATE:	FEB 12, 2013
FILENAME:	252-CD-PHASE2
XREF FILES:	252-MST.DWG
XREF FILES:	252-TOP.DWG
XREF FILES:	

107V5885-SA

CLV 47800

The LanDesign Consultant
insightful solutions for land development
1154 Castle Point Ave
Henderson, NV 89074
TEL: 702-547-0047